

TYPE C2H4P/C2H3/C2H3/C2H4P - Plots 54-57

plans & elevations

Notes


1. This drawing is the copyright of MH Architects Ltd

2. Do not scale this drawing except for Local Authority planning purposes


3. All dimensions must be checked on site by the contractor prior to commencement of the works.




Client Approval					
X	A - Approved				
X	B - Approved with comments				
X	C - Do not use				
Rev.	Revision Note/Purpose of Issue	Drw By	Date	Chk By	Date

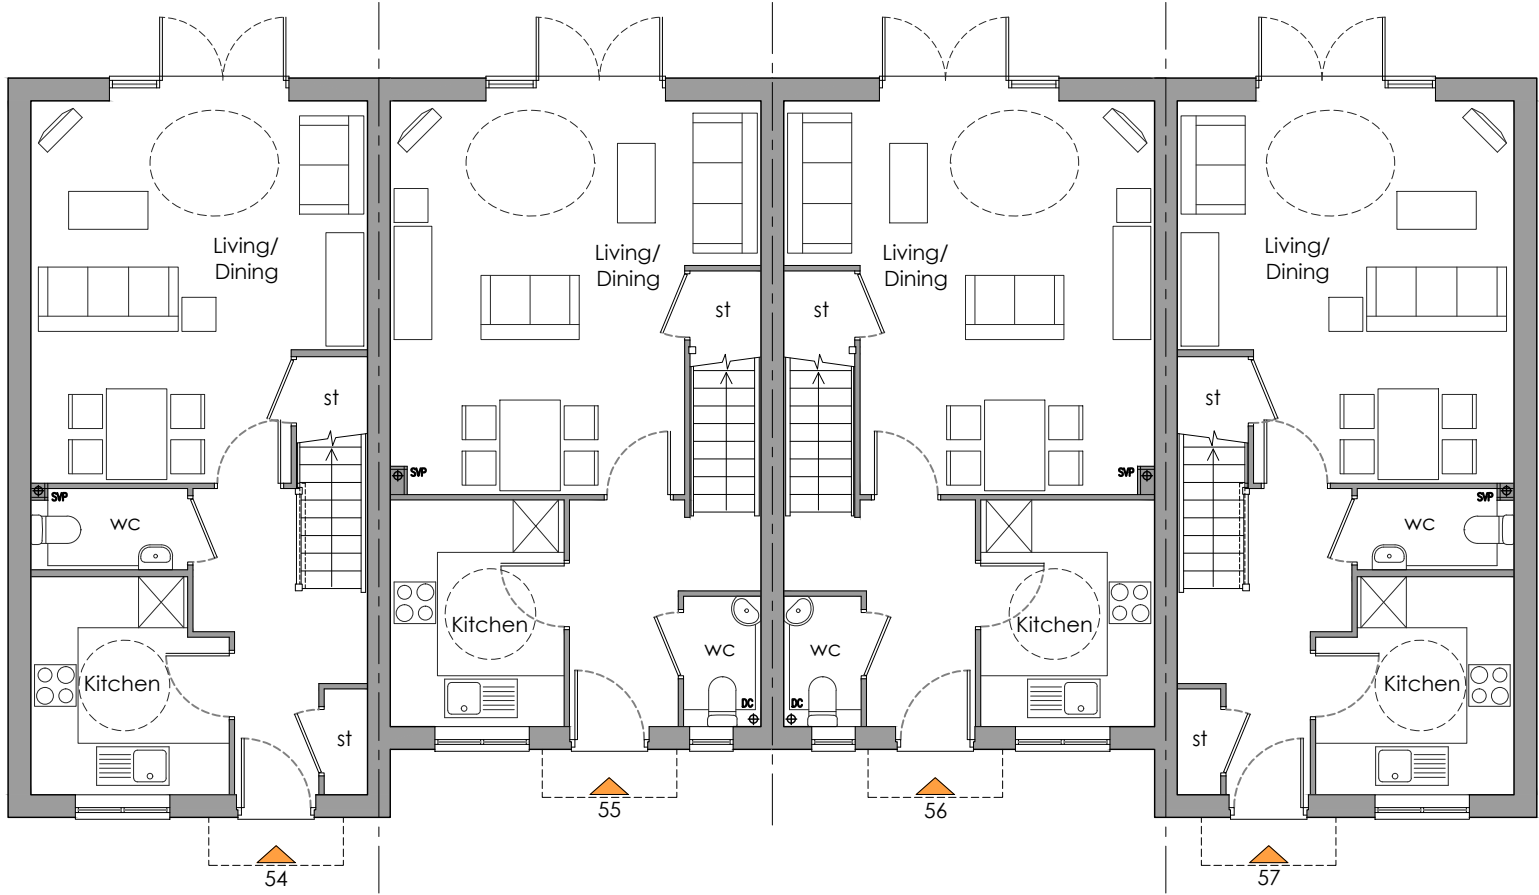

GROUND
floor plan

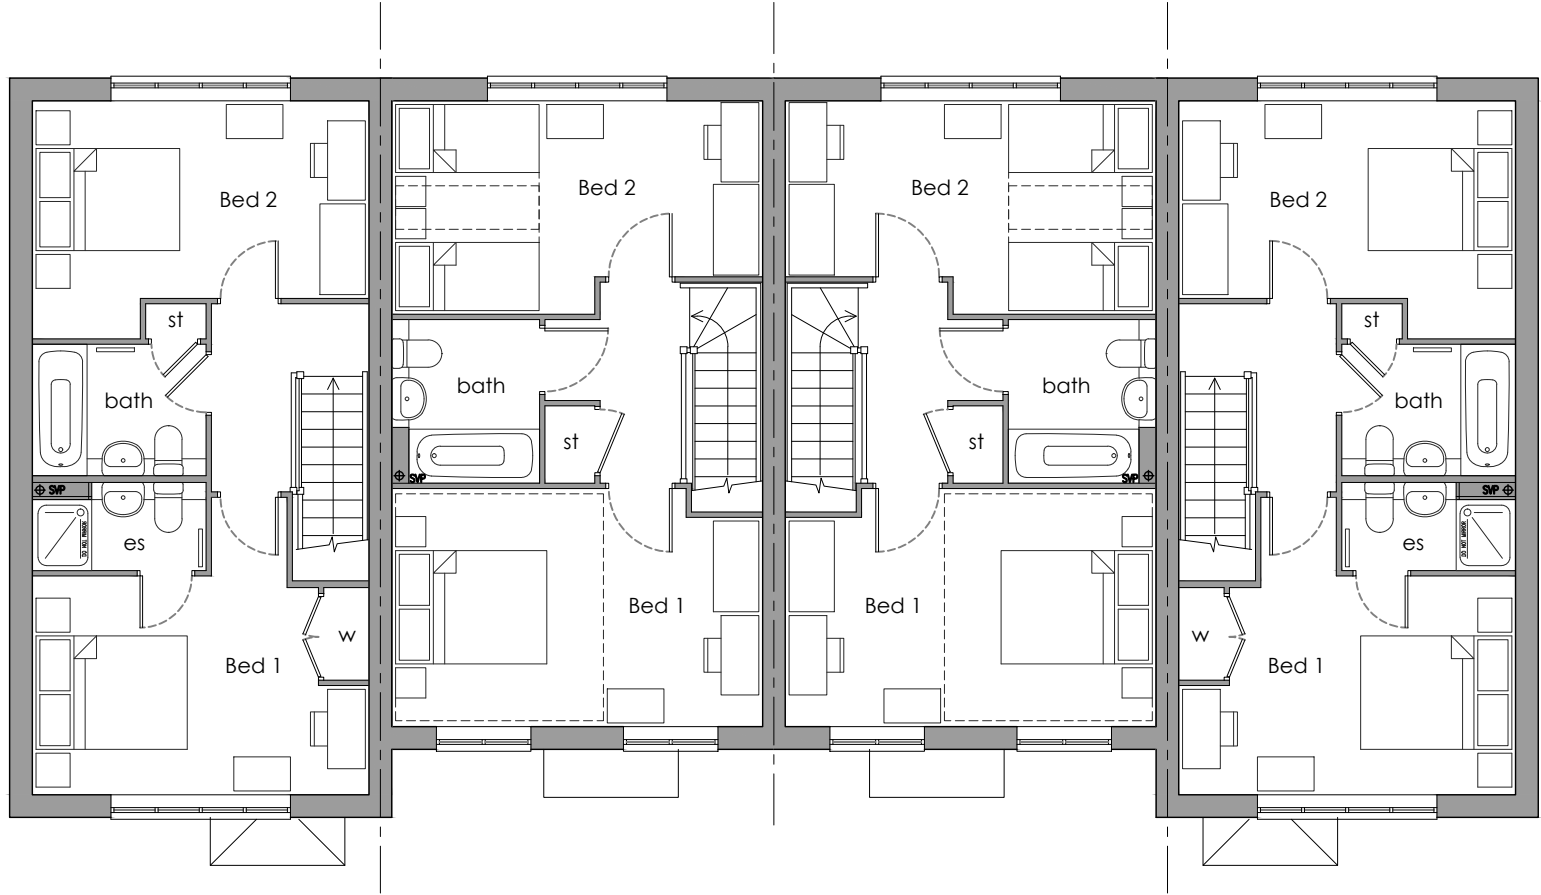


FIRST
floor plan

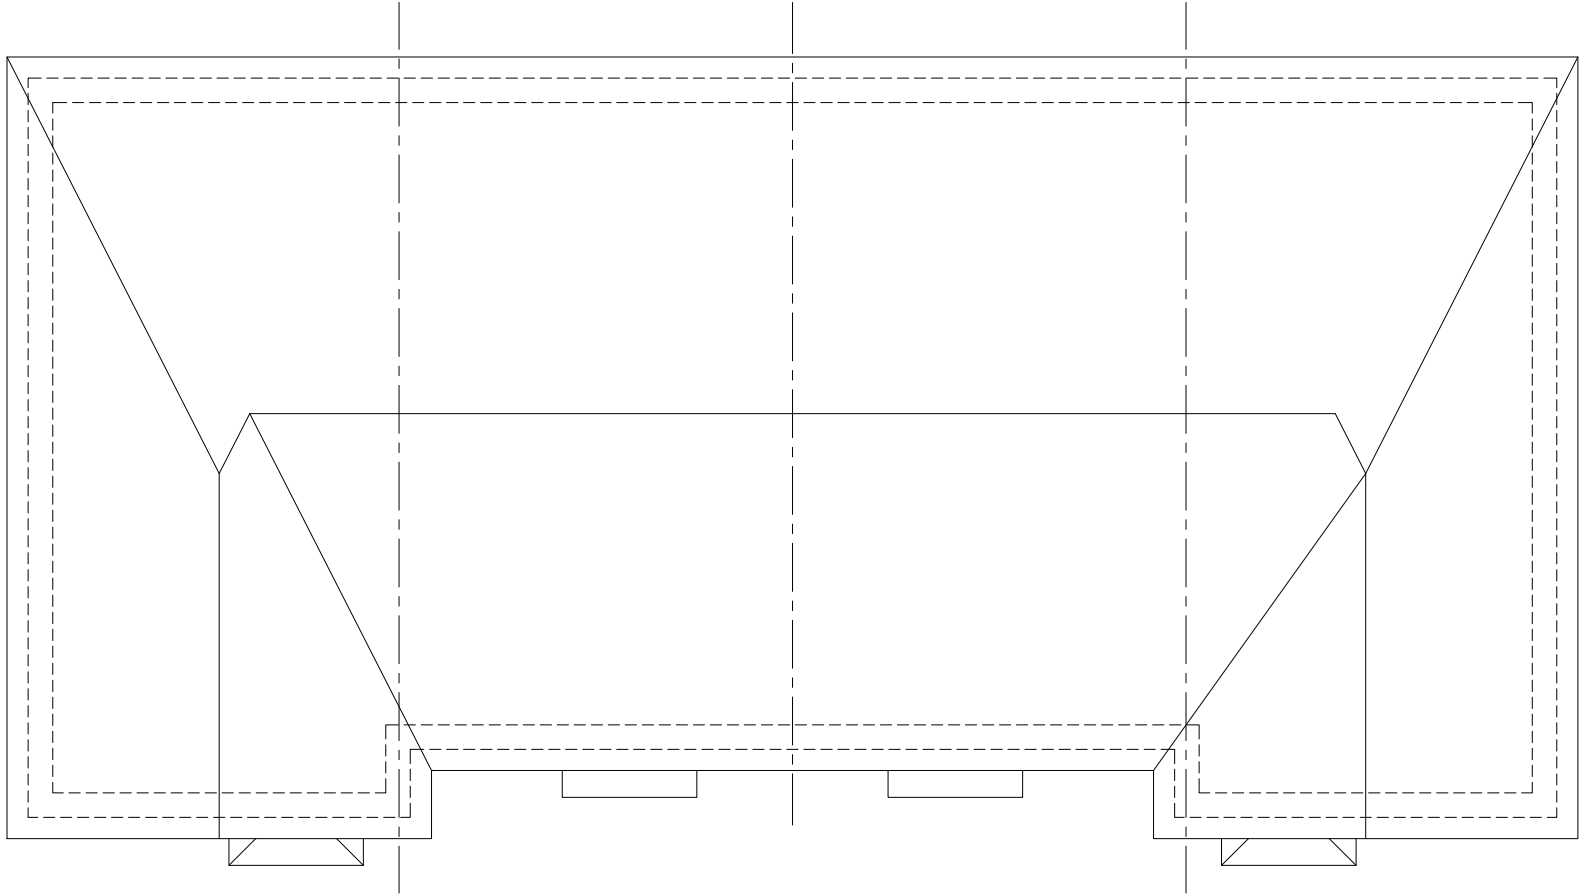

ROOF
plan




FRONT
elevation

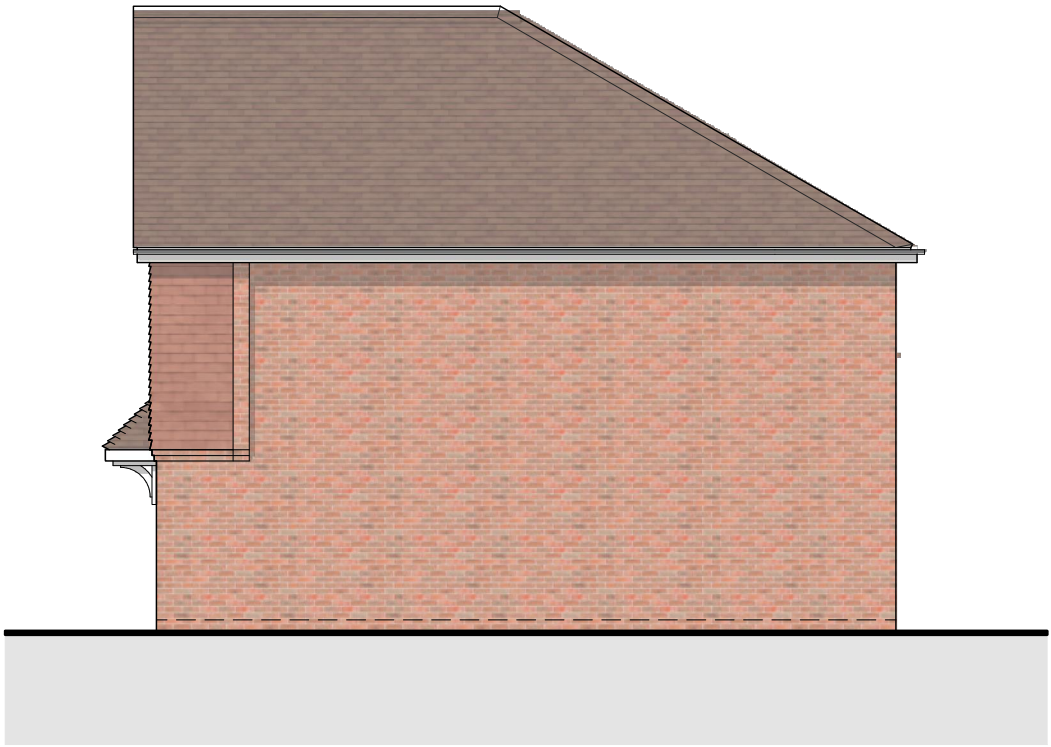

SIDE
elevation




REAR
elevation

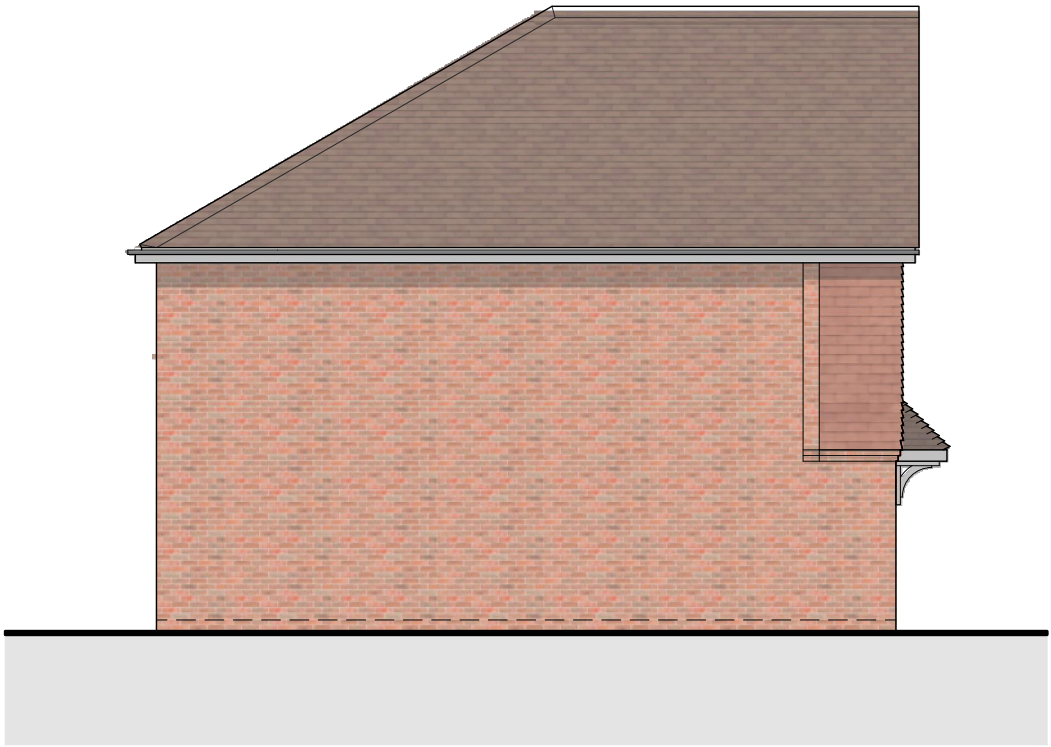

SIDE
elevation

Schedule of accommodation		
C2H4P - GIA	80.44	sqm
	866	sqft

Schedule of accommodation		
C2H3 - GIA	79.92	sqm
	860	sqft

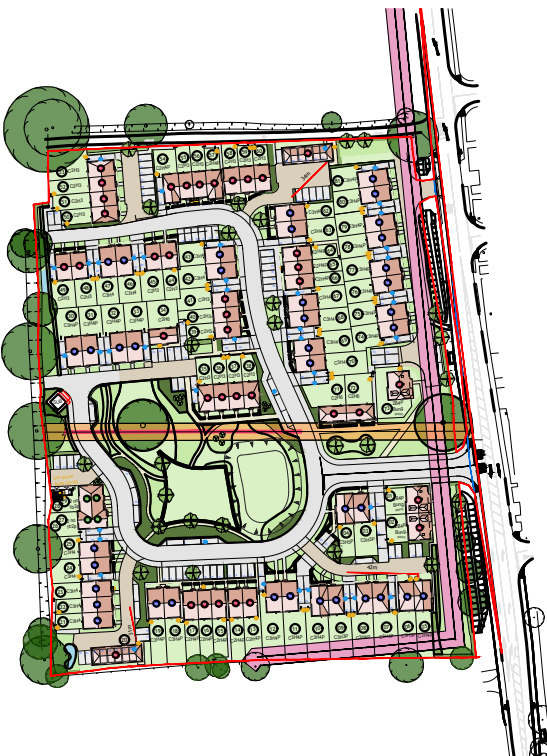

Residential Development at Lidsey Road
Woodgate
West Sussex, PO20 3SU
For Thakeham Client on behalf of Southern Housing Group