


Notes

1. This drawing is the copyright of MH Architects Ltd
2. Do not scale this drawing except for Local Authority planning purposes
3. All dimensions must be checked on site by the contractor prior to commencement of the works.



Client Approval

X	A - Approved				
X	B - Approved with comments				
X	C - Do not use				
Rev.	Revision Note/Purpose of Issue	Drw By	Date	Chk By	Date

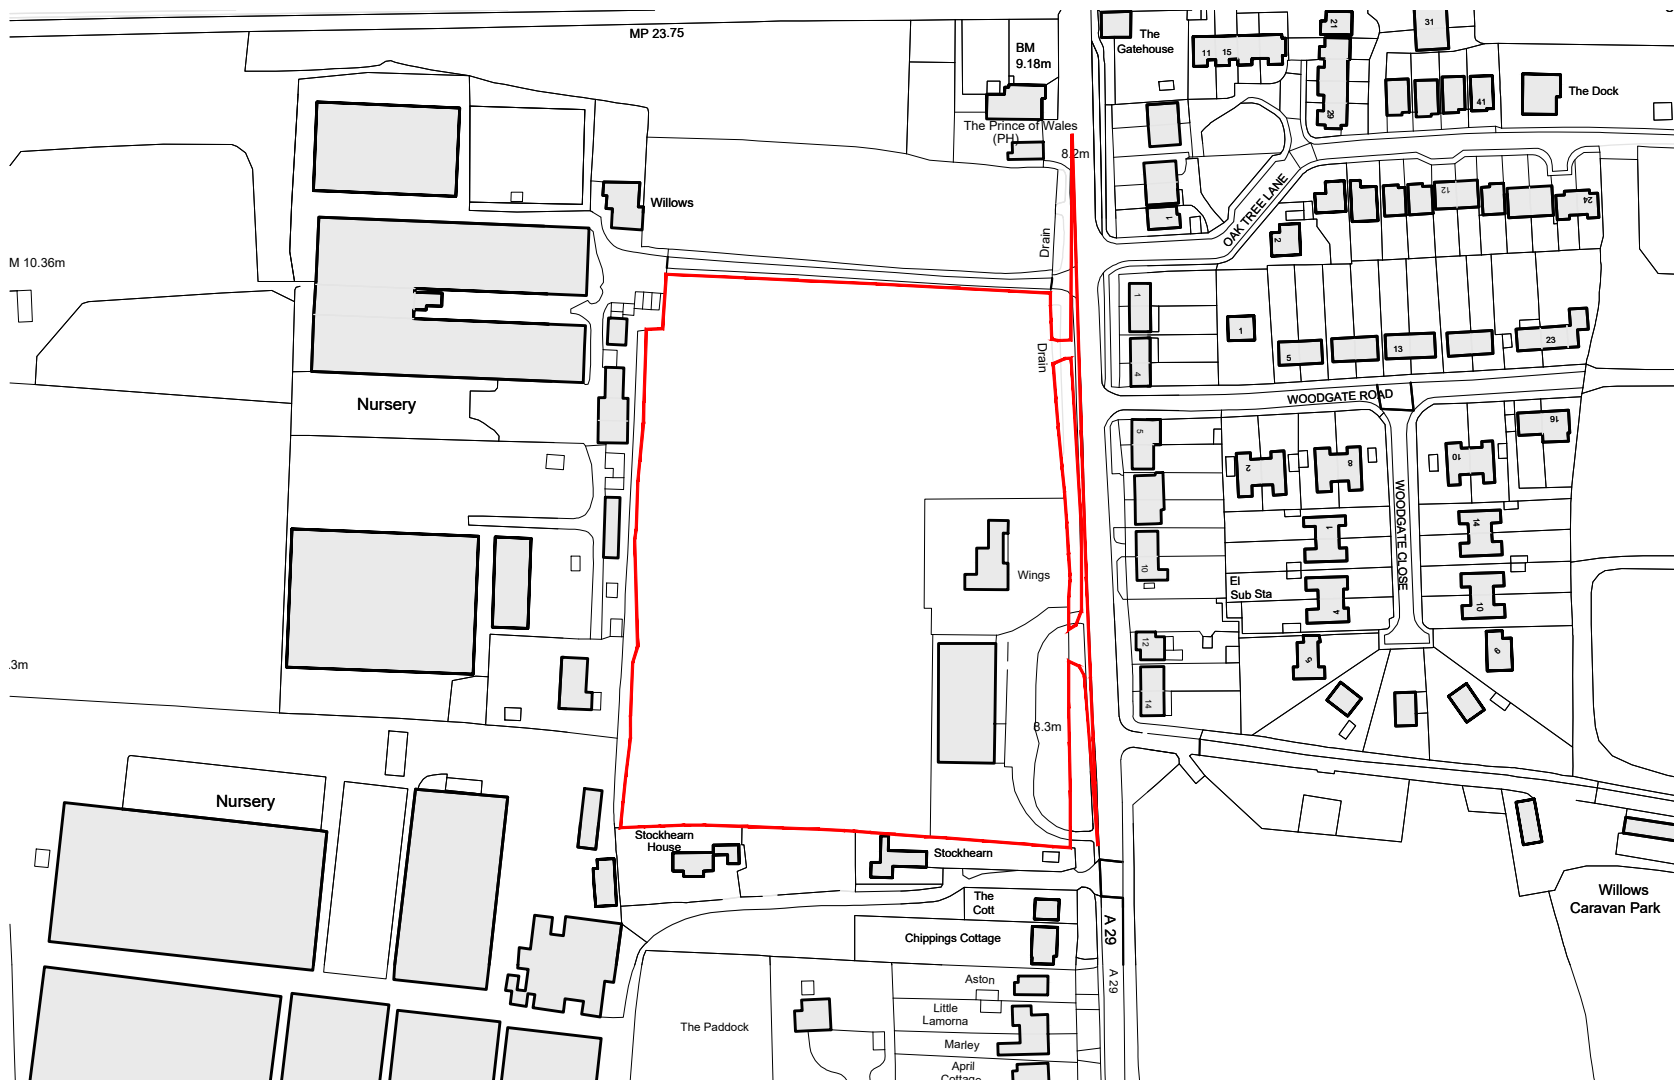

Drawing title

Residential Development at Lidsey Road

Woodgate

West Sussex, PO20 3SU

For Thakeham Client on behalf of Southern Housing Group

Site Location Plan

Drawn	Date	Checked		Date	Scale at A4			
JL	May 20	HJG		May 20	1:2500			
Job No.	Pro.	Org.	Zone	Level	Type	Role	No.	Rev.
19-121	LID	MHA	00	XX	DR	A	0001	00
Purpose of Issue								

PLANNING

Ground Floor | Bicentennial Building
Southern Gate | Chichester
West Sussex | PO19 8EZ

t. 01243 774748
e. admin@mharchitects.co.uk
www.mharchitects.co.uk

Limited Company
Registered in England No. 1994233



ARCHITECTS