

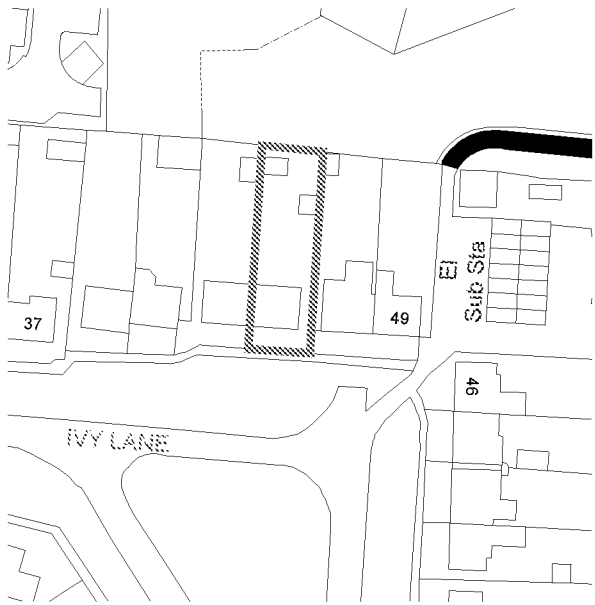



NOTE:
THIS DRAWING MAY BE SCALED FOR PLANNING PURPOSES ONLY.
ALL DIMENSIONS RELATING TO SUB-CONTRACTORS OR
SUPPLIERS WORK MUST BE CHECKED AND AGREED BETWEEN THE
GENERAL CONTRACTOR AND THE SUB-CONTRACTORS AND
SUPPLIERS. ALL DIMENSIONS ARE IN MILLIMETRES. IF IN DOUBT
ASK. ALL WORKS OR MATERIALS INDICATED ON THE DRAWING
ARE TO BE TO THE LATEST BRITISH STANDARDS AND ARE TO BE
CARRIED OUT IN ACCORDANCE WITH THE RELEVANT CODES OF
PRACTICE OR RECOGNISED TRADE ASSOCIATION
RECOMMENDATIONS AND PUBLICATIONS.
© THIS DRAWING IS THE COPYRIGHT OF Tecspec.

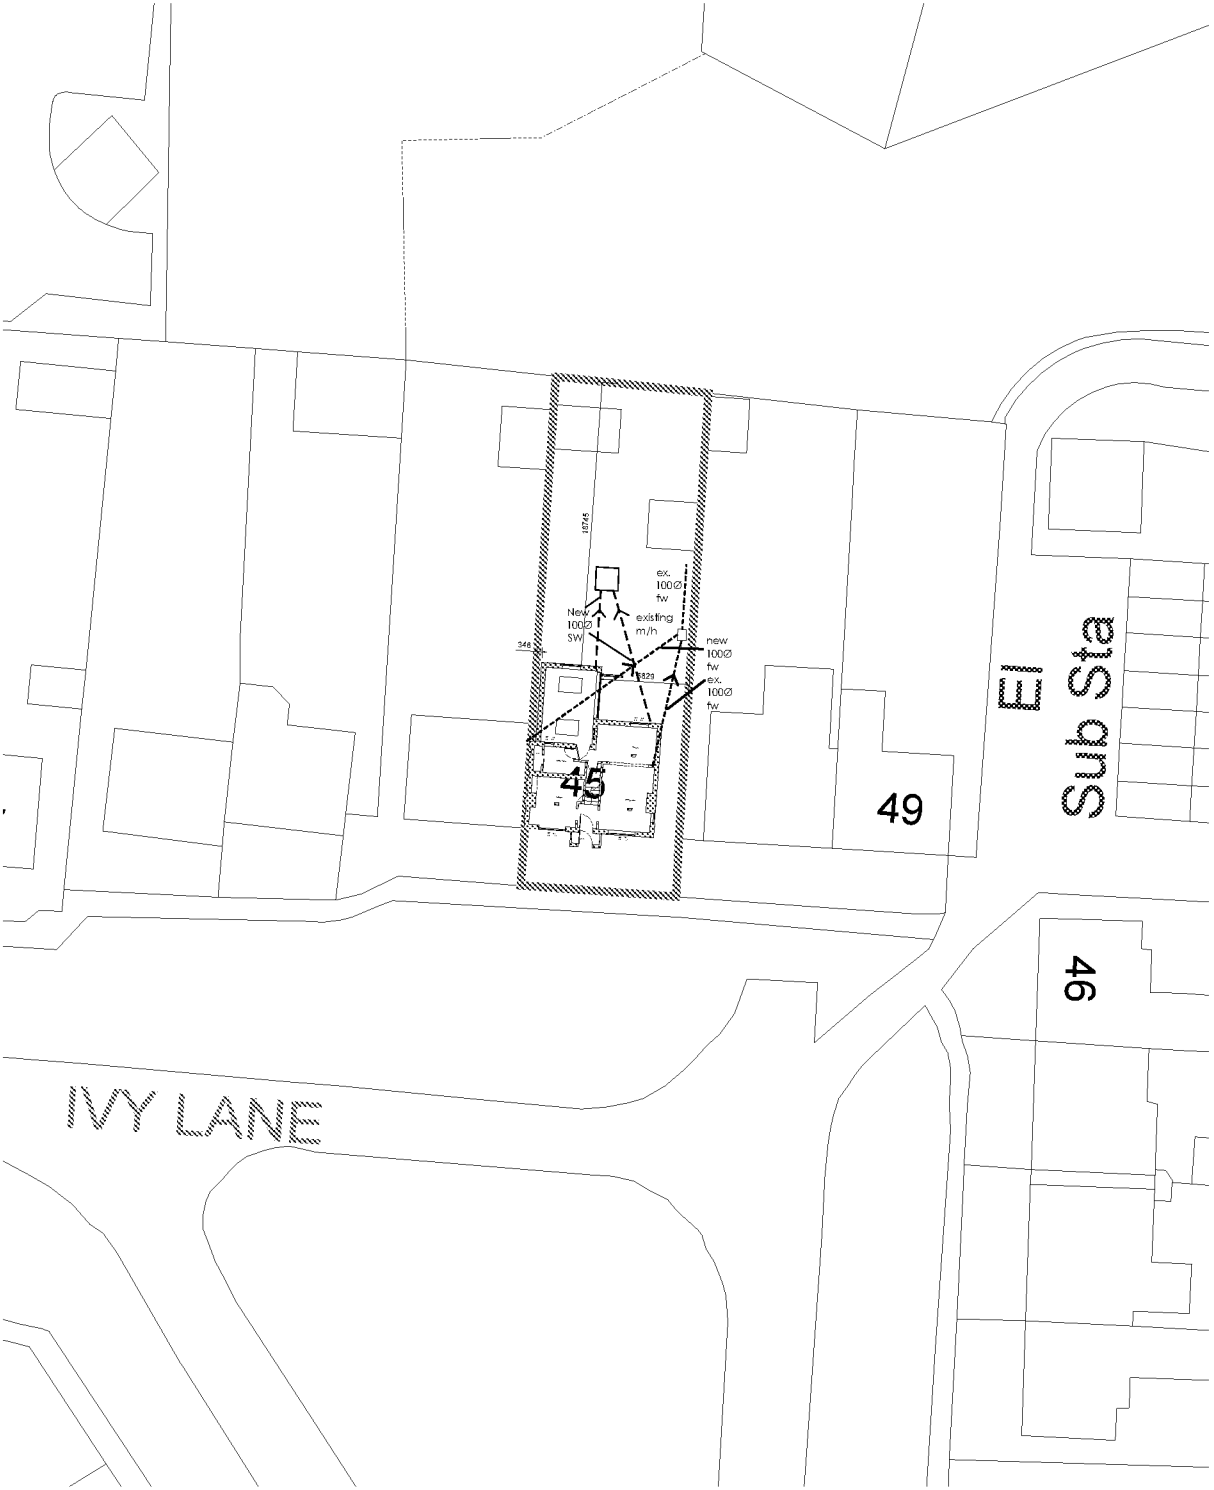

Location Plan
Scale 1:1250

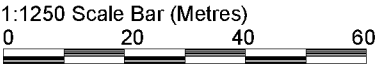

Block Plan
Scale 1:500

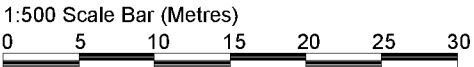

A	06/04/22	DB	Block plan updated to show dimensions to the site boundaries. Proposed SW and FW drainage shown.
#	17/02/22	DB	Drawing created.
REV	DATE	DRN	DESCRIPTION

Tecspeg		
plan draw build		
17 bernicote drive, sompting, west sussex bn15 5ie tel 07810 285085 email davidblunsdon@gmail.com		
Client Mrs Vicki Groves		
Location 45 Ivy Lane Westergate, West Sussex PO20 3RE		
Drawing Title Block & Location Plans		
Date February 2022	Drawn By DB	Scale As Shown@A3
CAD file name 45 Ivy Lane_Planing_Flow.dwg		
Drawing No 035-C-01		Revision A

100