



ARUN DISTRICT COUNCIL			
No.	AL	47	09
RECEIVED			

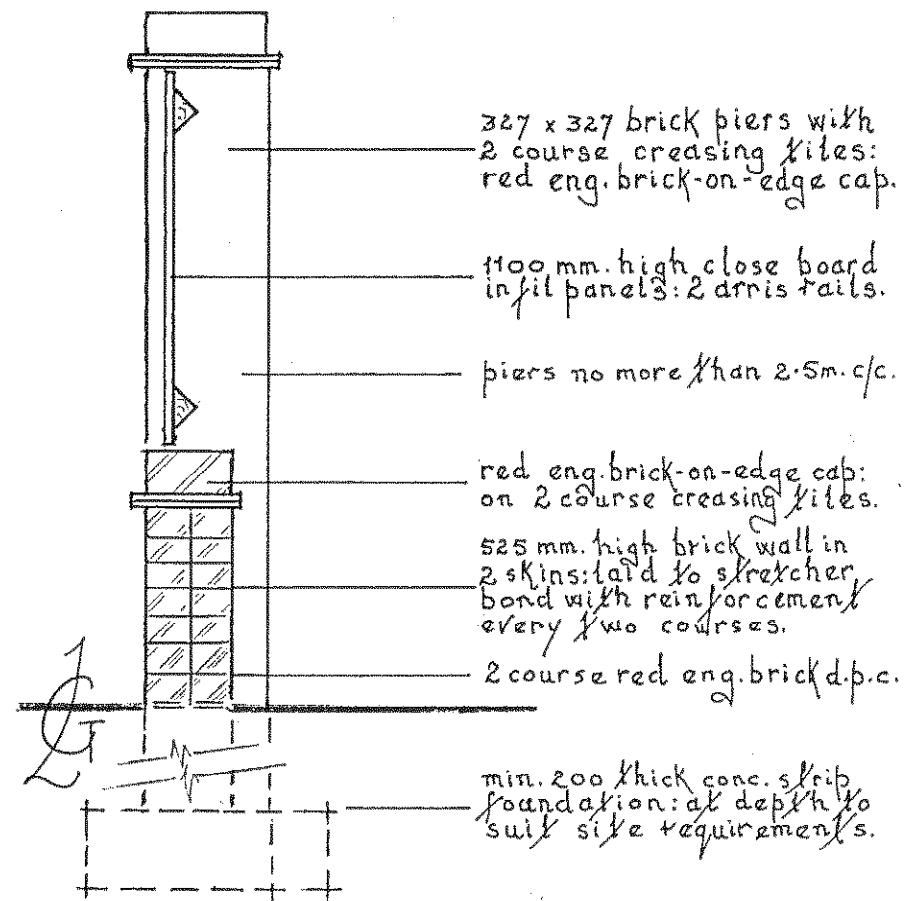

Wall Section 1:20

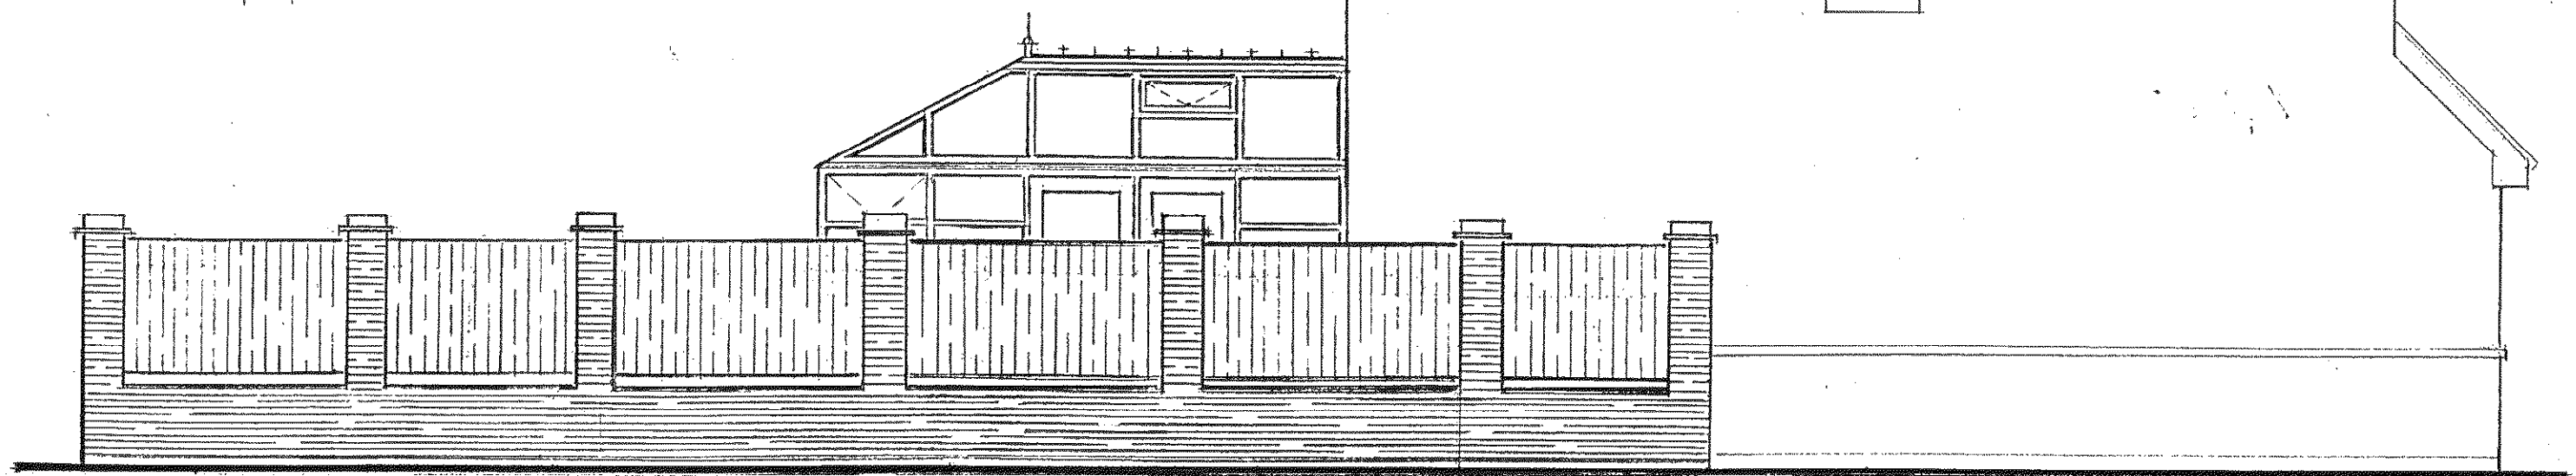

East Elevation

Conservatory & Boundary Wall

17 Lime Avenue, Westergate

1:50