


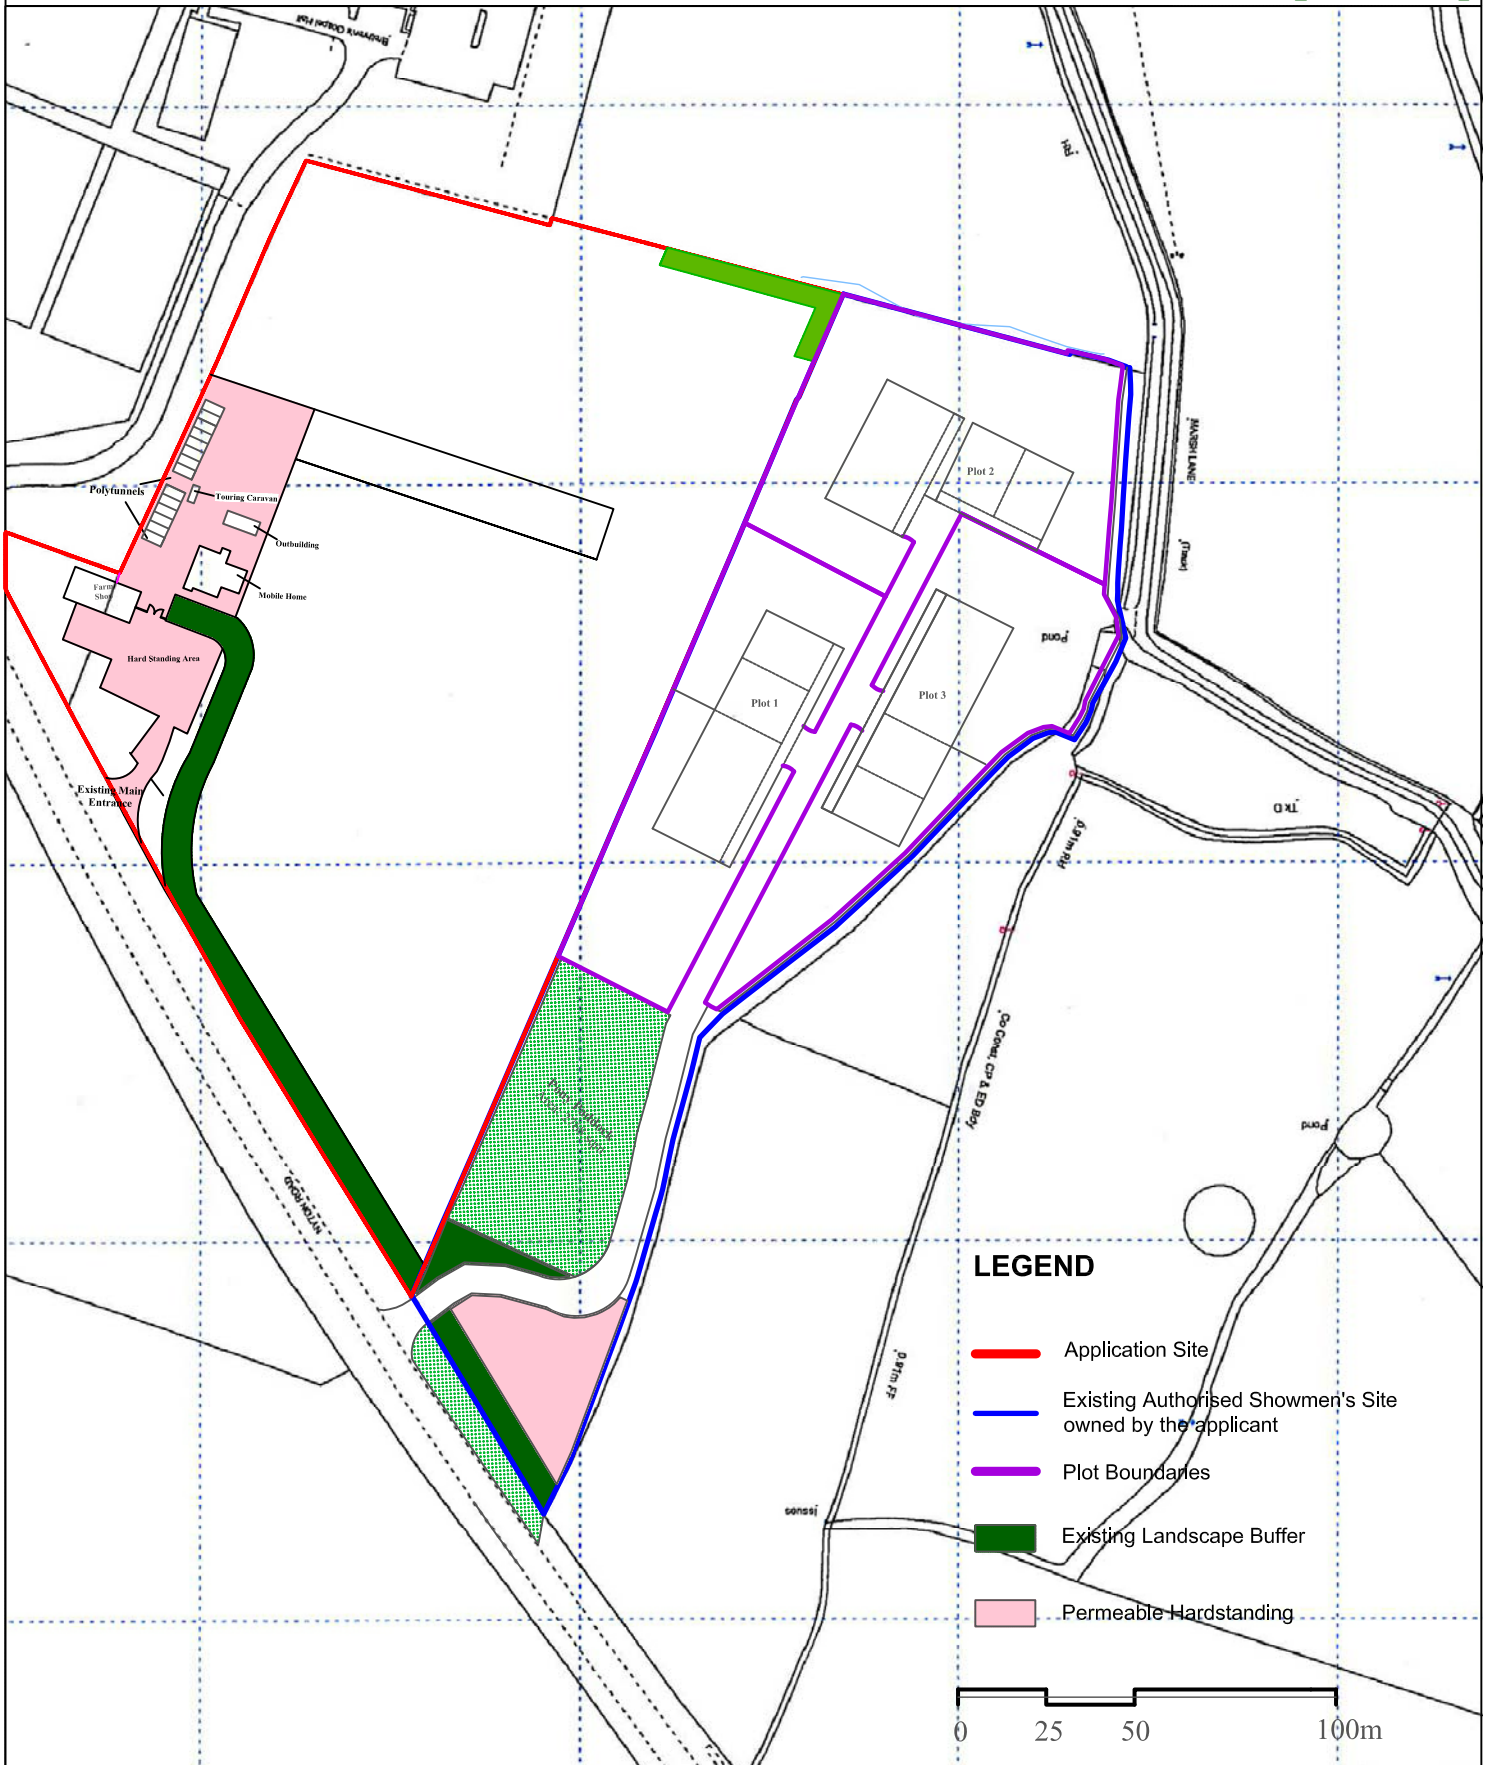

LEGEND

- Application Site
- Existing Authorised Showmen's Site owned by the applicant
- Plot Boundaries
- Existing Landscape Buffer
- Permeable Hardstanding

Site: Nyton Road, Aldingbourne

Client: Mr J Cole

Scale: 1:2000@A4

Drawing Title: Existing Site Layout

DrawingNo: CTP/5153/EXT1(A)

Drawn By: IM/020914

