


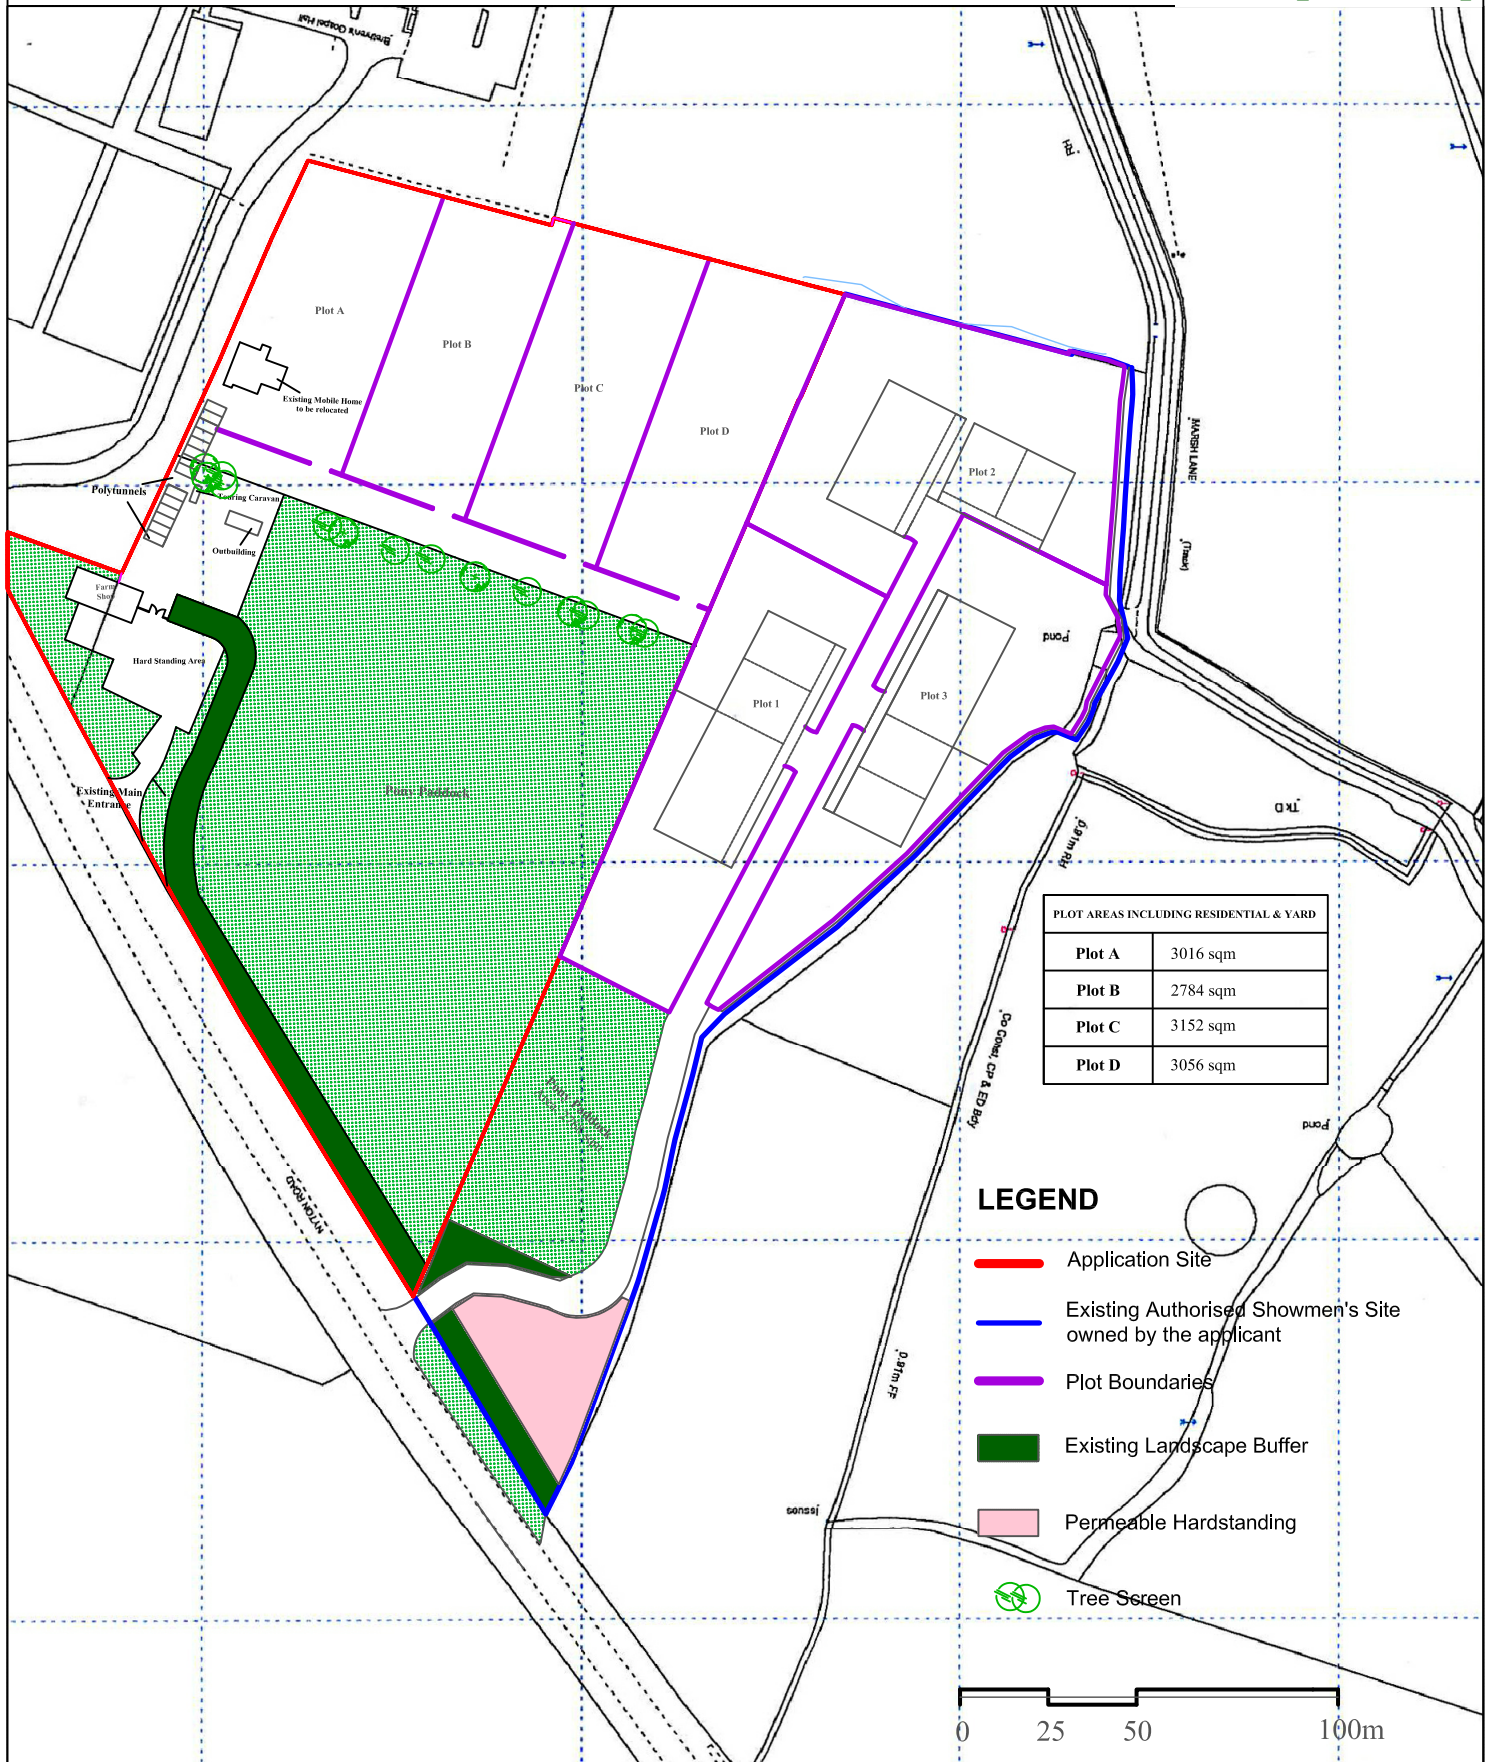

Site: Nyton Road, Aldingbourne

Client: Mr J Cole

Scale: 1:2000@A4

Drawing Title: Proposed Site Layout

DrawingNo: CTP/5153/PRO1(B)

Drawn By: IM/020914

