

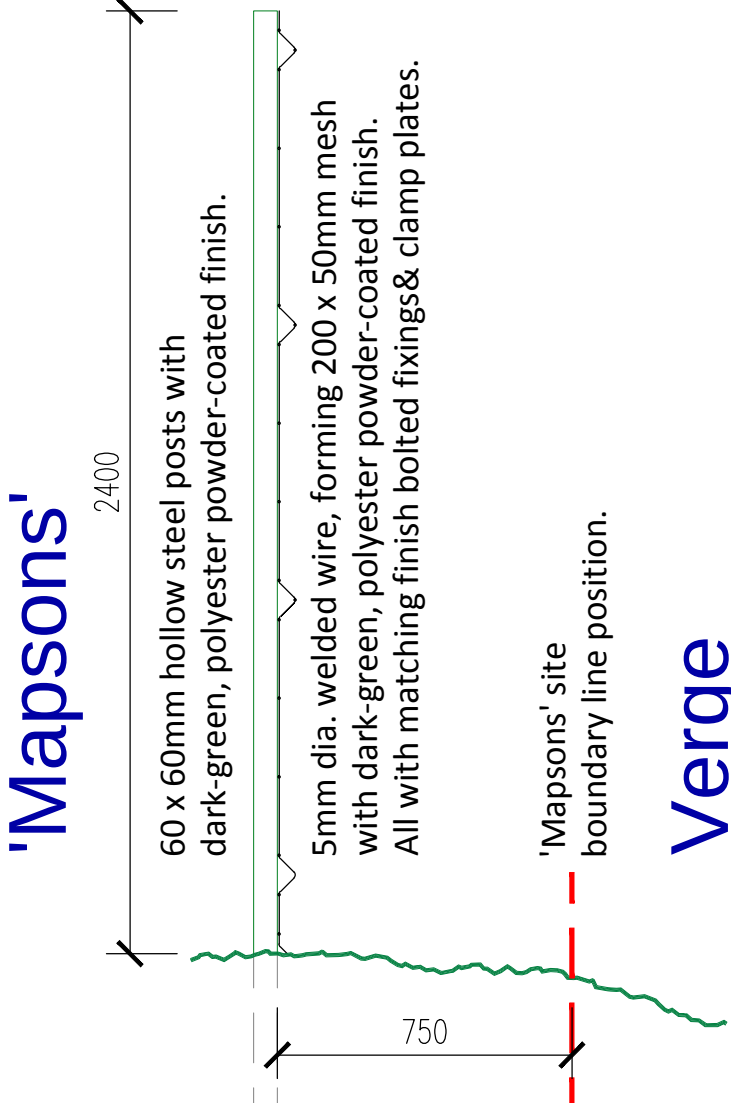
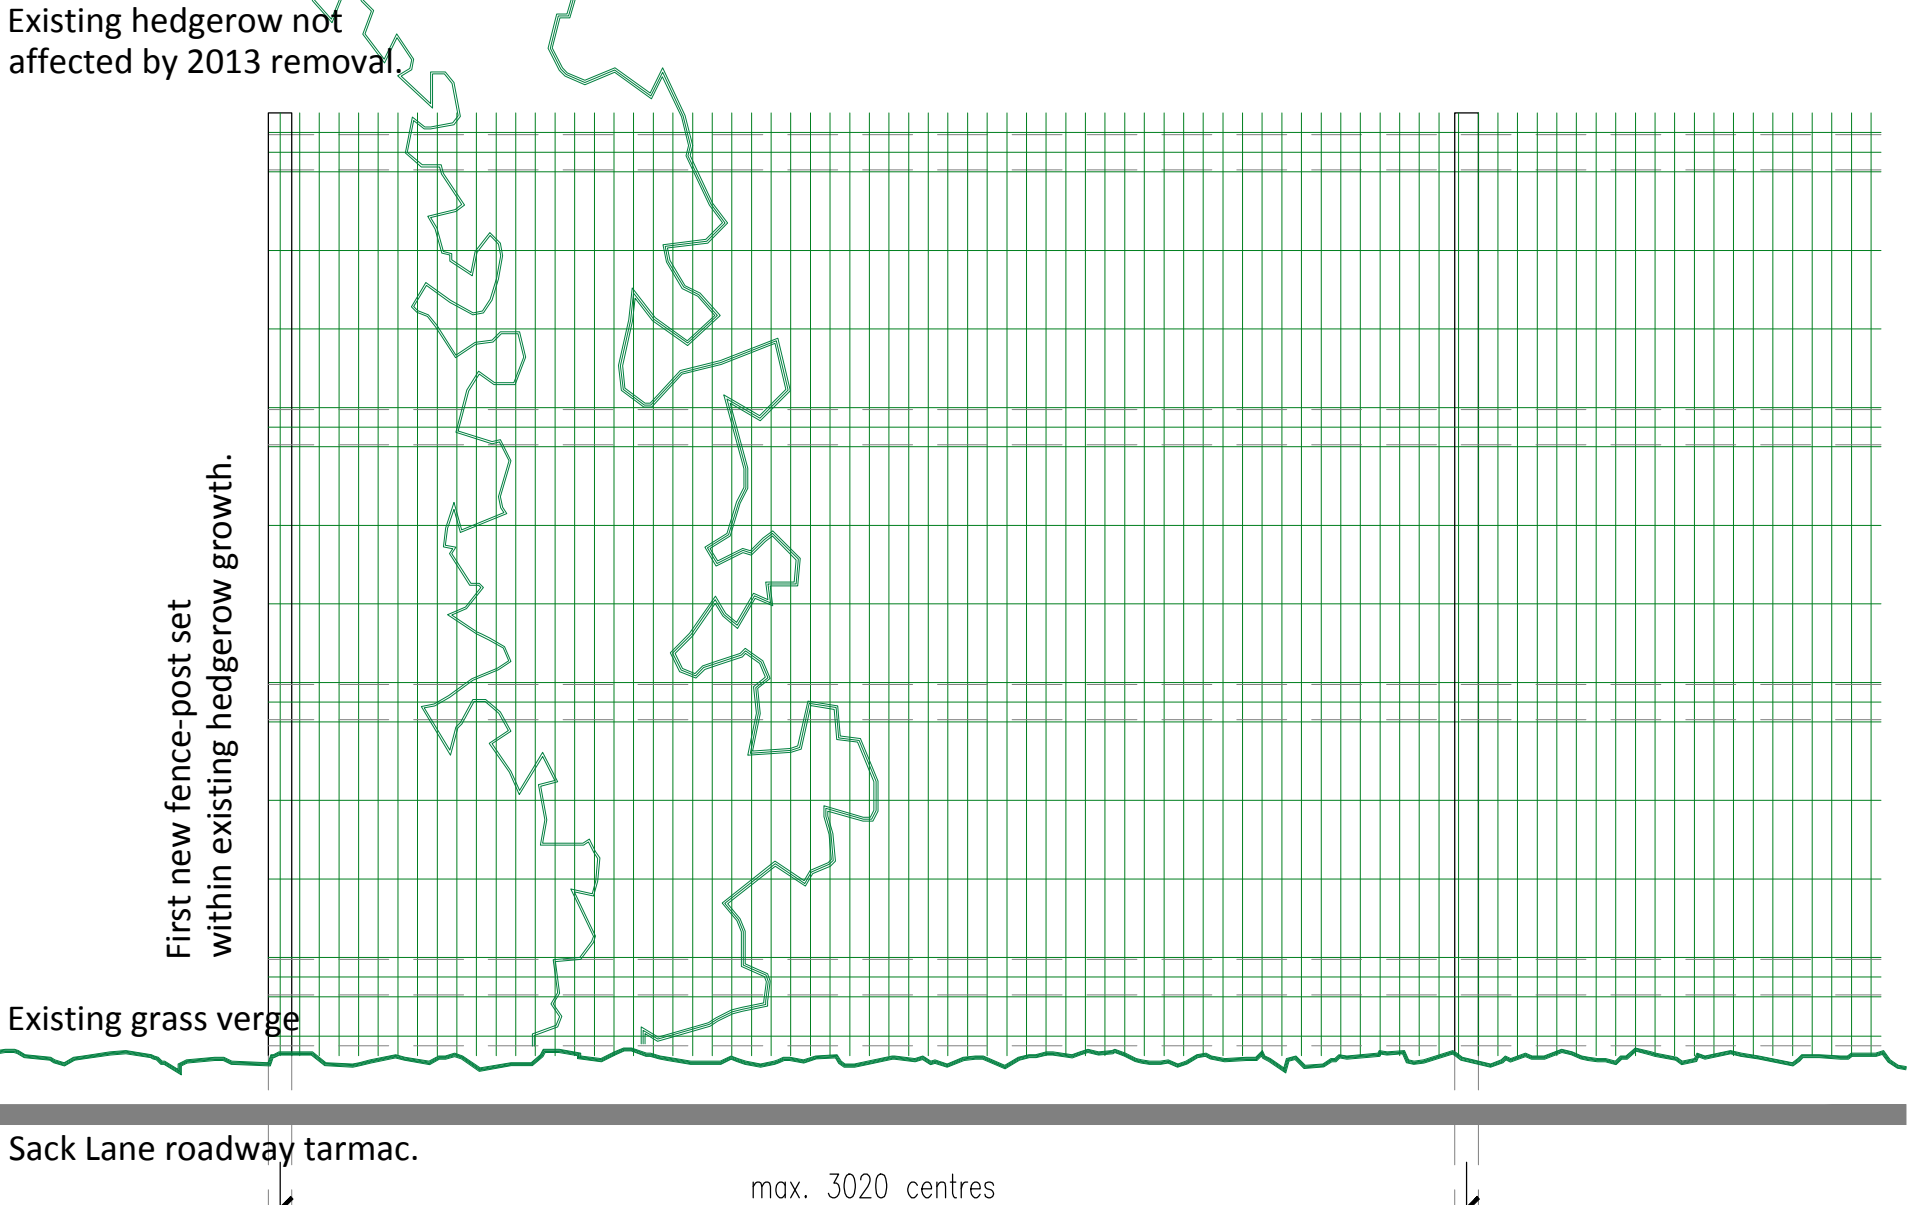


EXISTING
TEMP. FENCE.
1:20

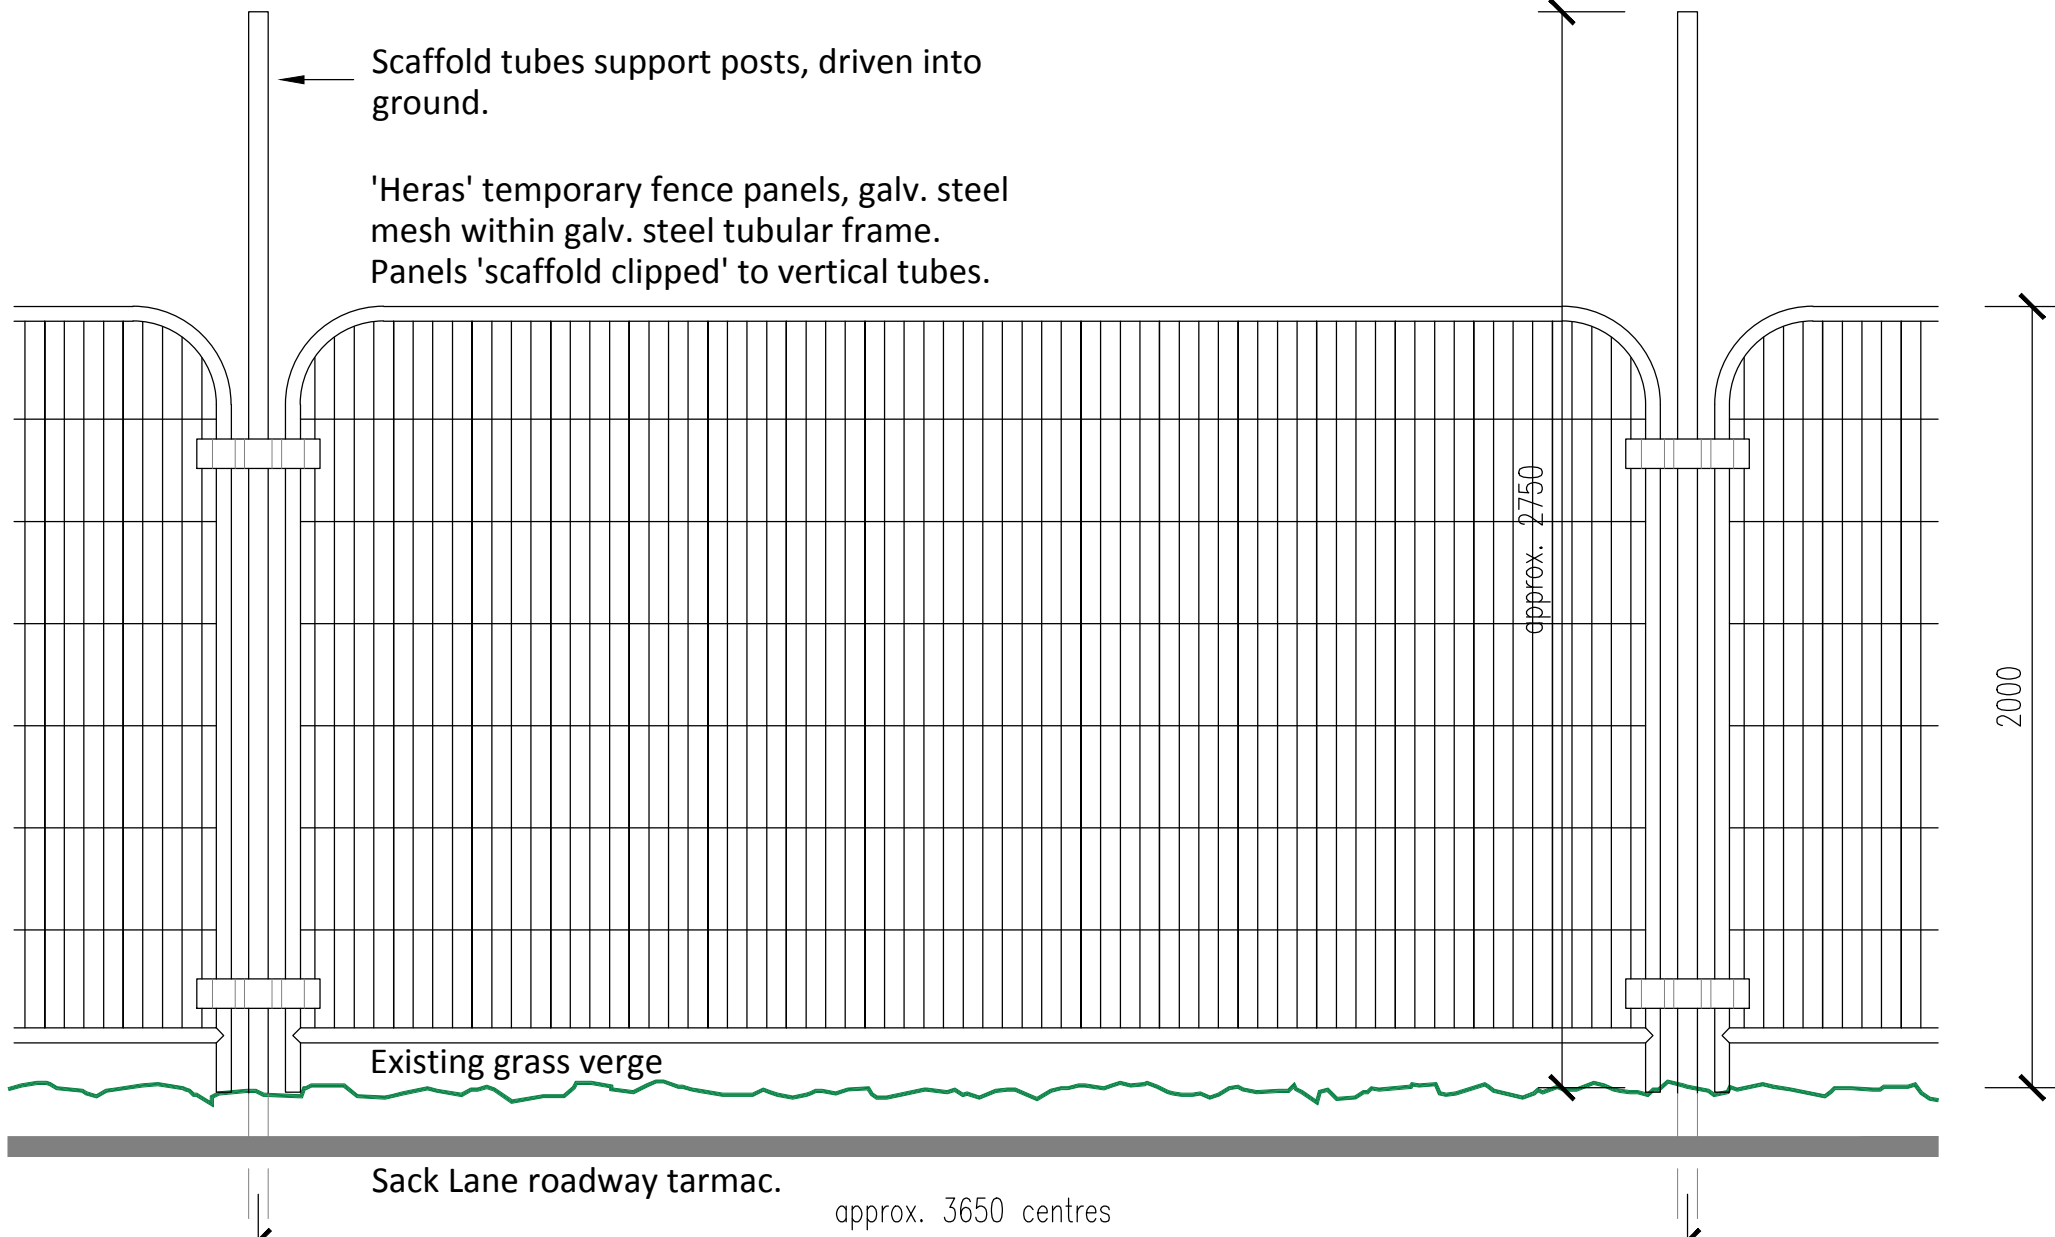

PROPOSED
TEMP. FENCE.
1:20

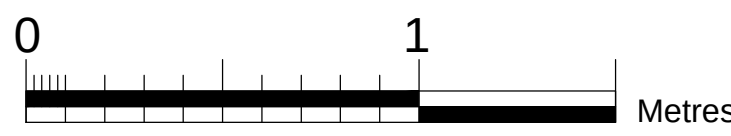

Elevation to Sack Lane road.

Elevation to Sack Lane road.

Section.

