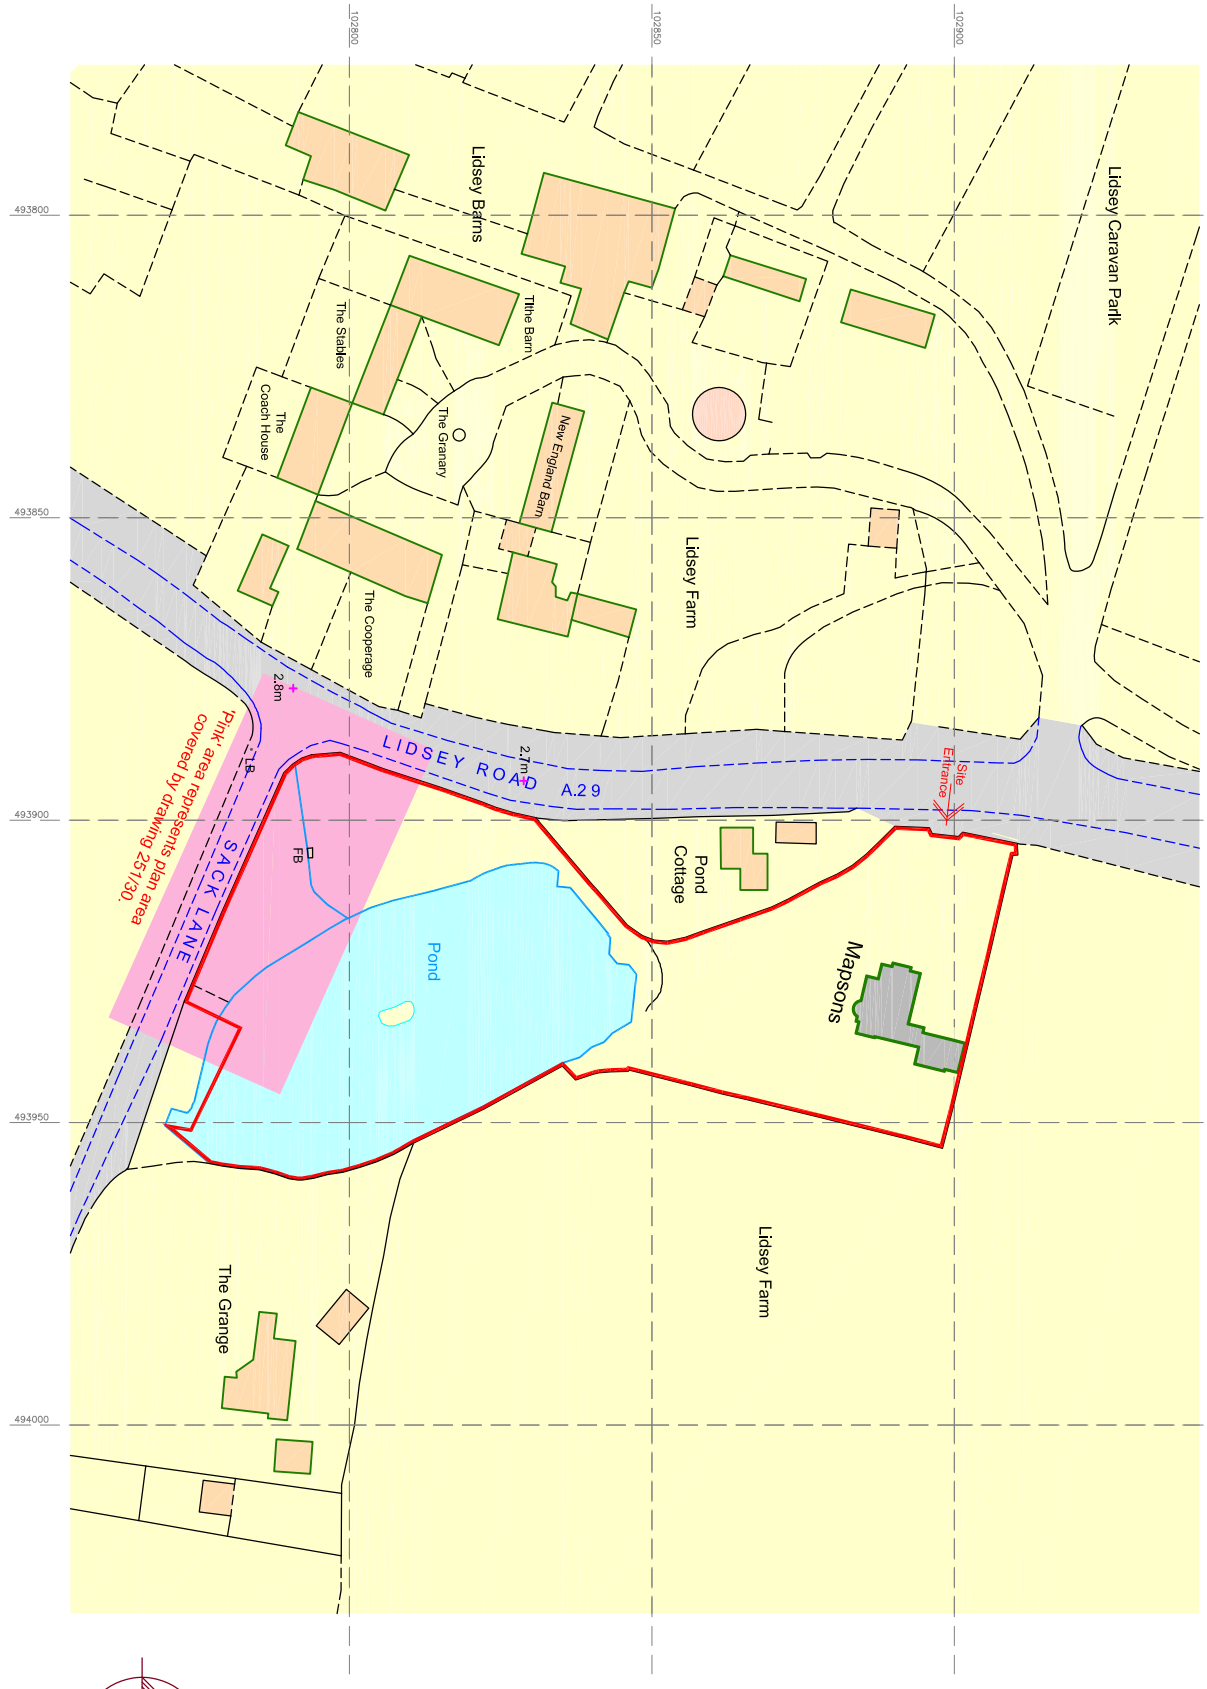


Ordnance Survey, (c) Crown Copyright 2013. All rights reserved. Licence number 100020449

NORTH

LOCATION MAP
1:1250 @ A4

REVISION/DATE:

Proposed Temporary Fence, to Sack Lane boundary, at 'Mapsons', Lidsey Road, Lidsey, West Sussex for Mr. & Mrs. P. Bailey

JOB TITLE:

a.e. chubb ltd.
architectural services
106 Laverstock Road, Salisbury, Wiltshire. SP1.2SA
tel: 01722 323942
e-mail: tony.chubb@btinternet.com
company no. 4434685