
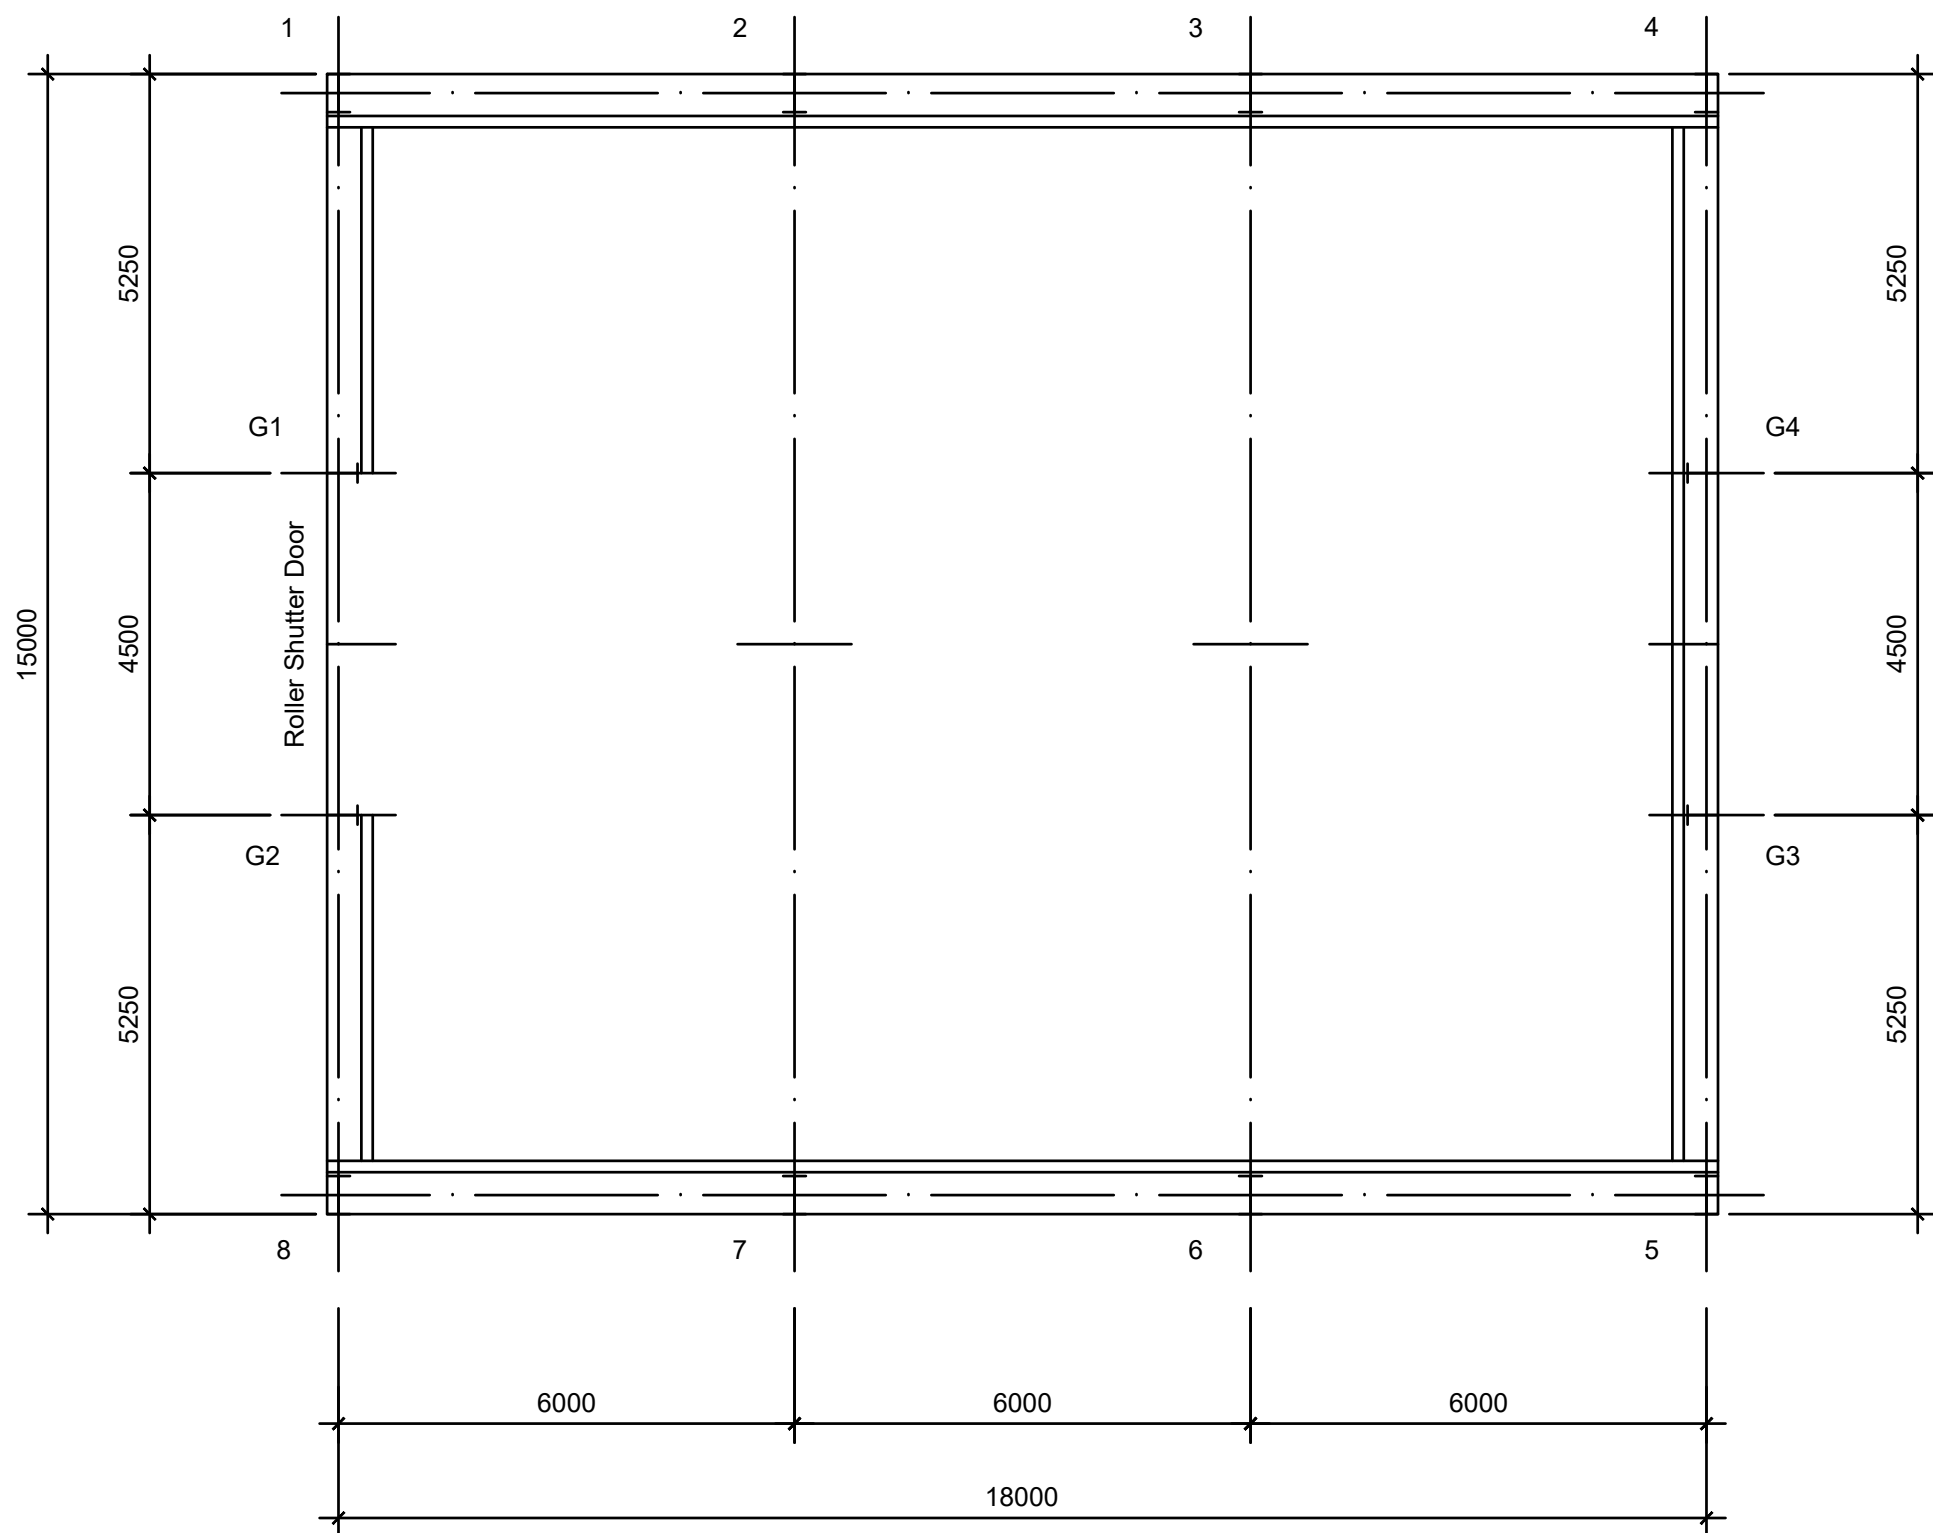
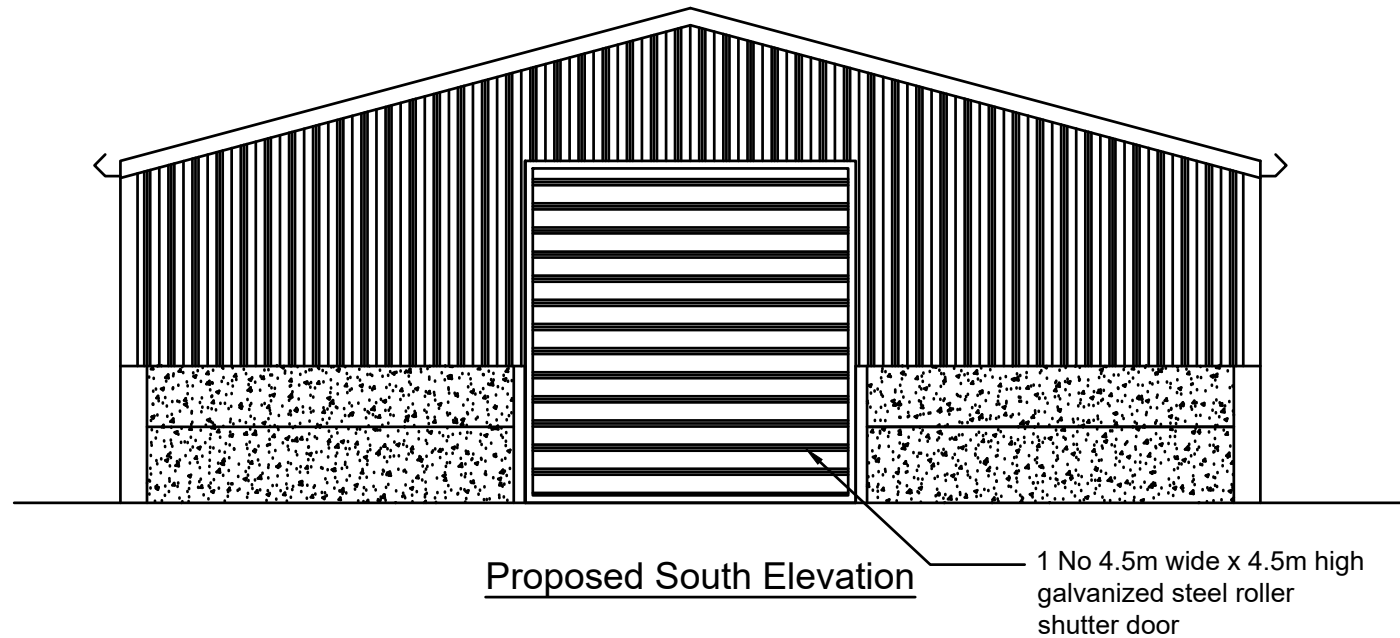
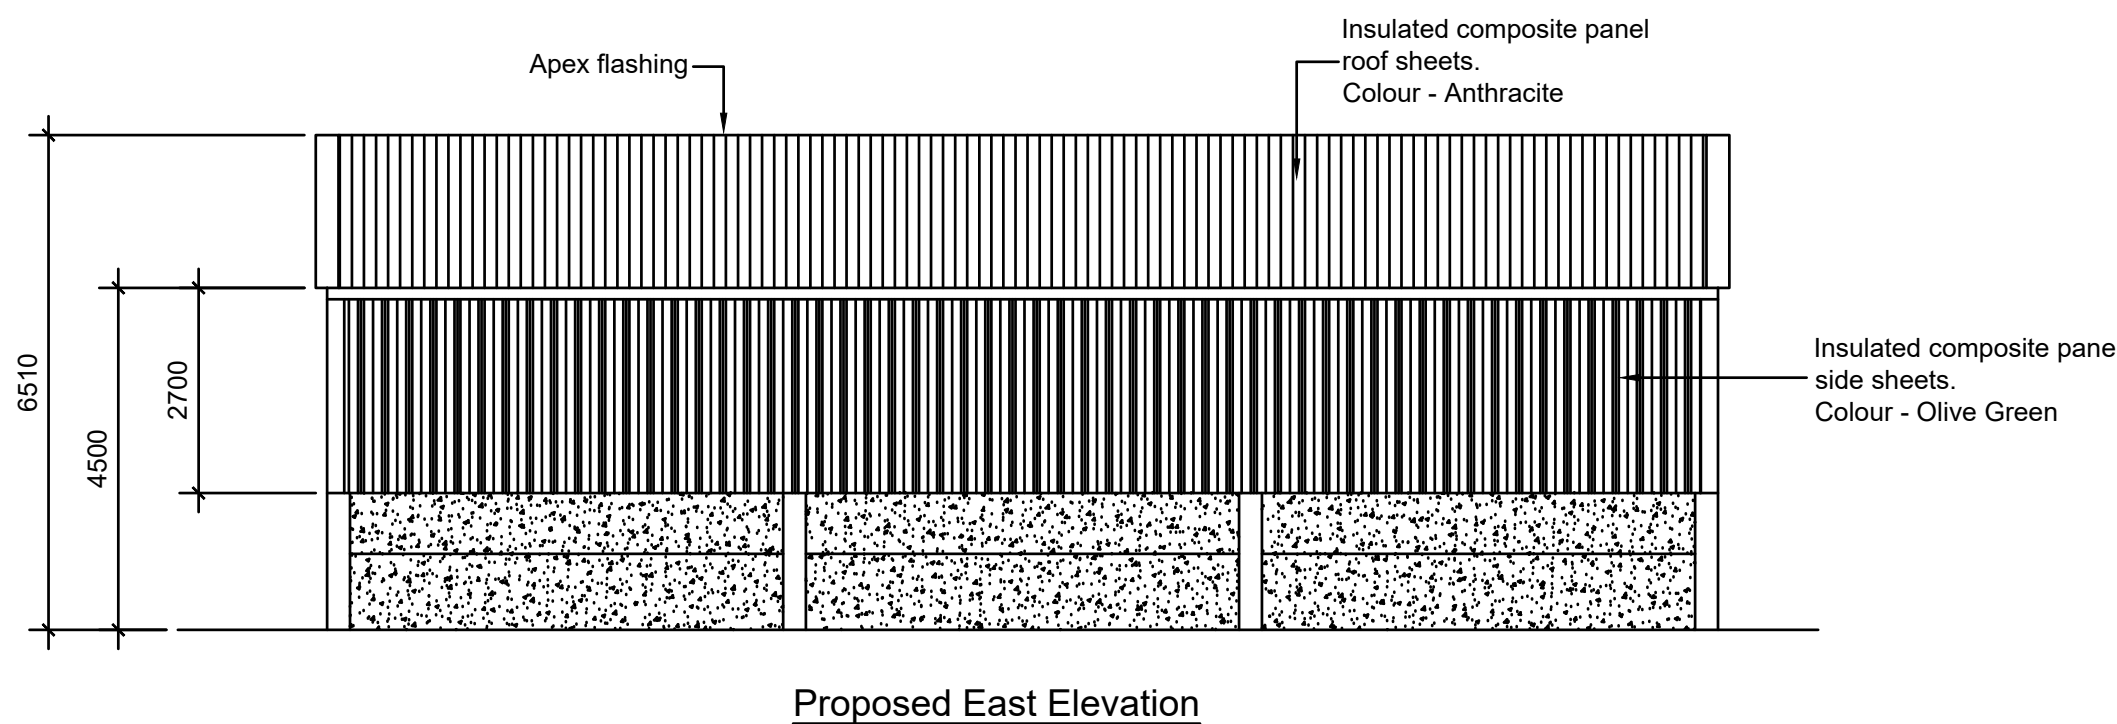
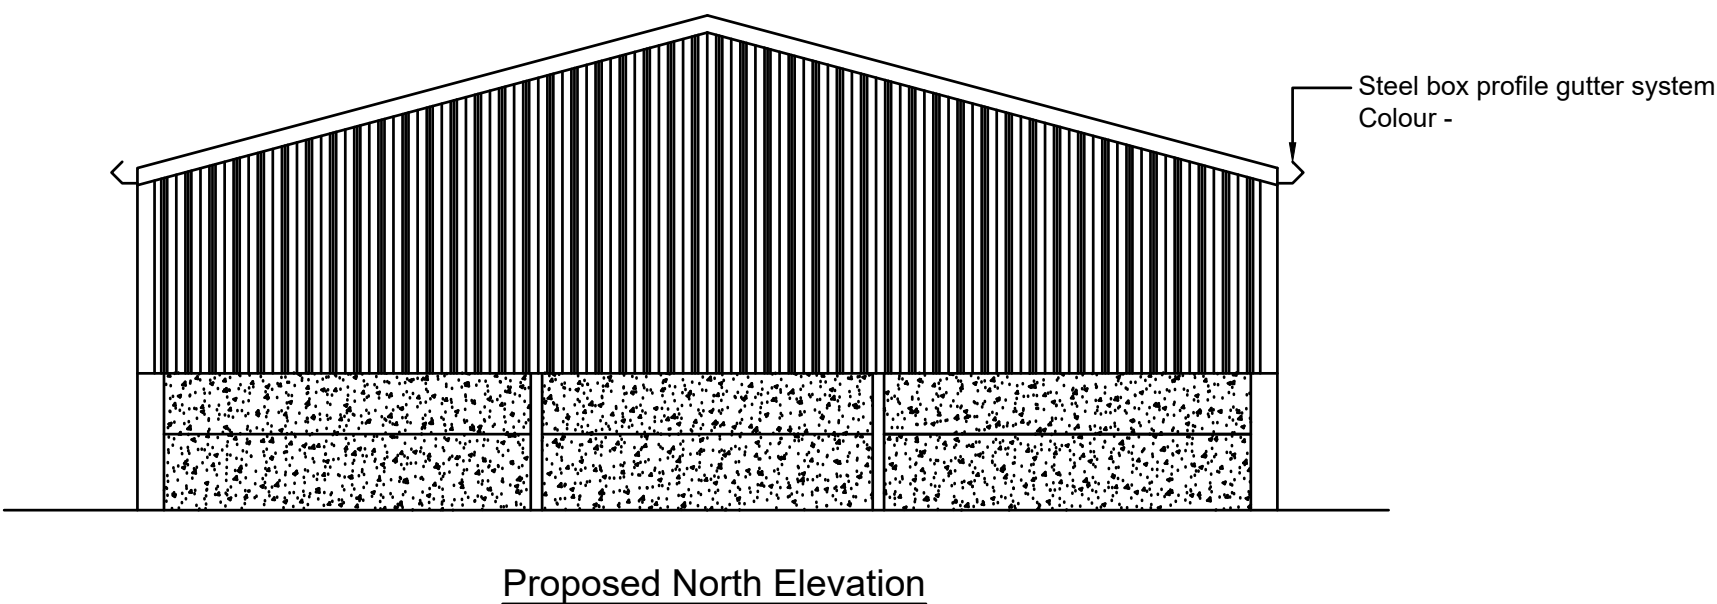


IF IN DOUBT - ASK

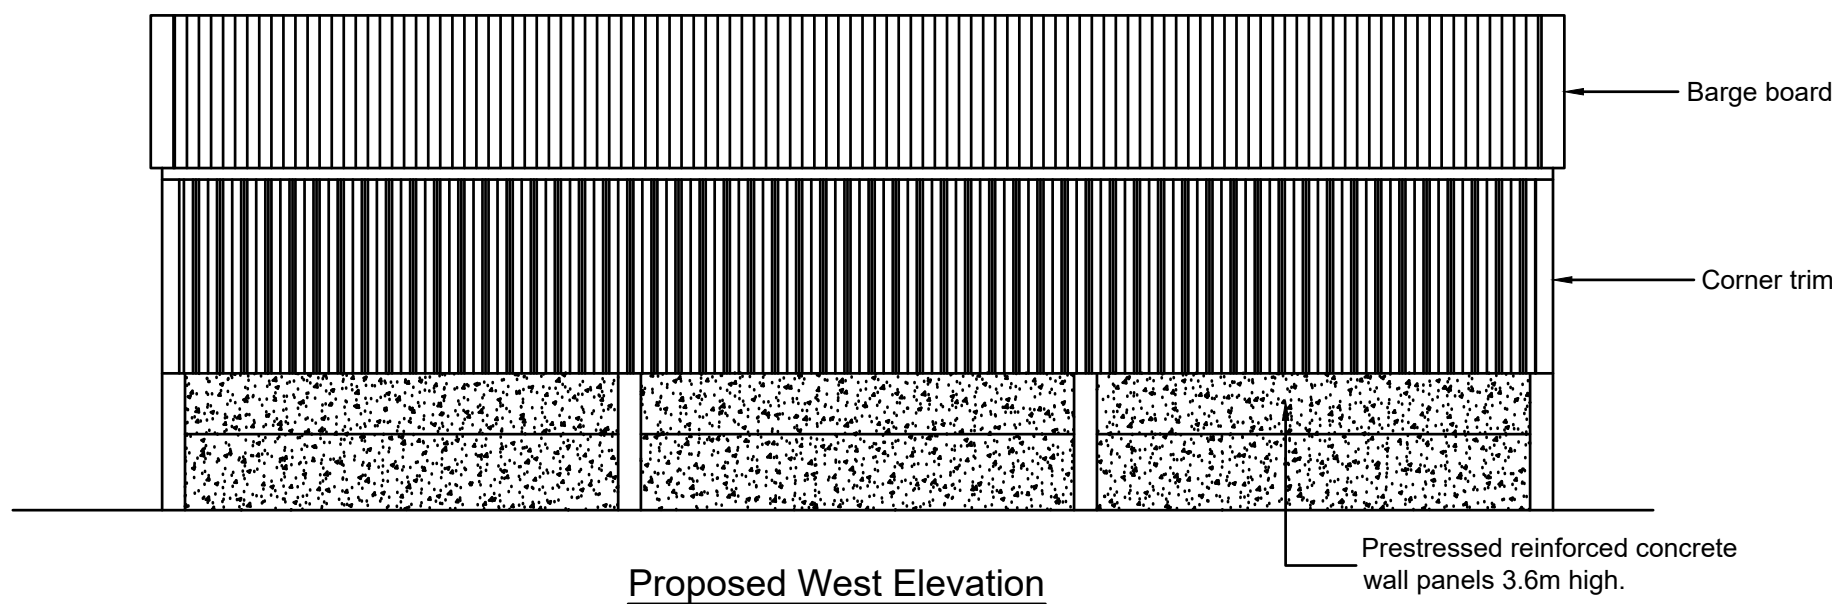

RURAL ASSOCIATES

Planning, Procurement, Project Co-ordination
Agricultural and Rural
Yapton Lodge, North End Road
Yapton, Nr Arundel
West Sussex, BN18 0DT
Tel 01243 555420 Fax 01243 555421 Mobile 07850 514093
E-mail ruralass@yaptonlodge.co.uk

CLIENT Mr P Gilbard
Park Farm
Aldingbourne
West Sussex
PO20 3DL

DRAWING Proposed demolition of existing life expired and delapidated farm building together with new replacement on similar footprint at Park Farm, Aldingbourne, West Sussex, PO20 3TL.

REV	DESCRIPTION	DATE	BY
Rev. 1	Sales Issue	22/05/19 M.T	

SCALE	1 : 100 on A1	DRAWN	M.T.
-------	---------------	-------	------

DATE	22/05/19	DRAWING No.	MT / 1548 / 100
------	----------	-------------	-----------------