




EXTENSION TO 33 ST JOHN'S CLOSE ALDINGBOROUGH PO20 3TH.

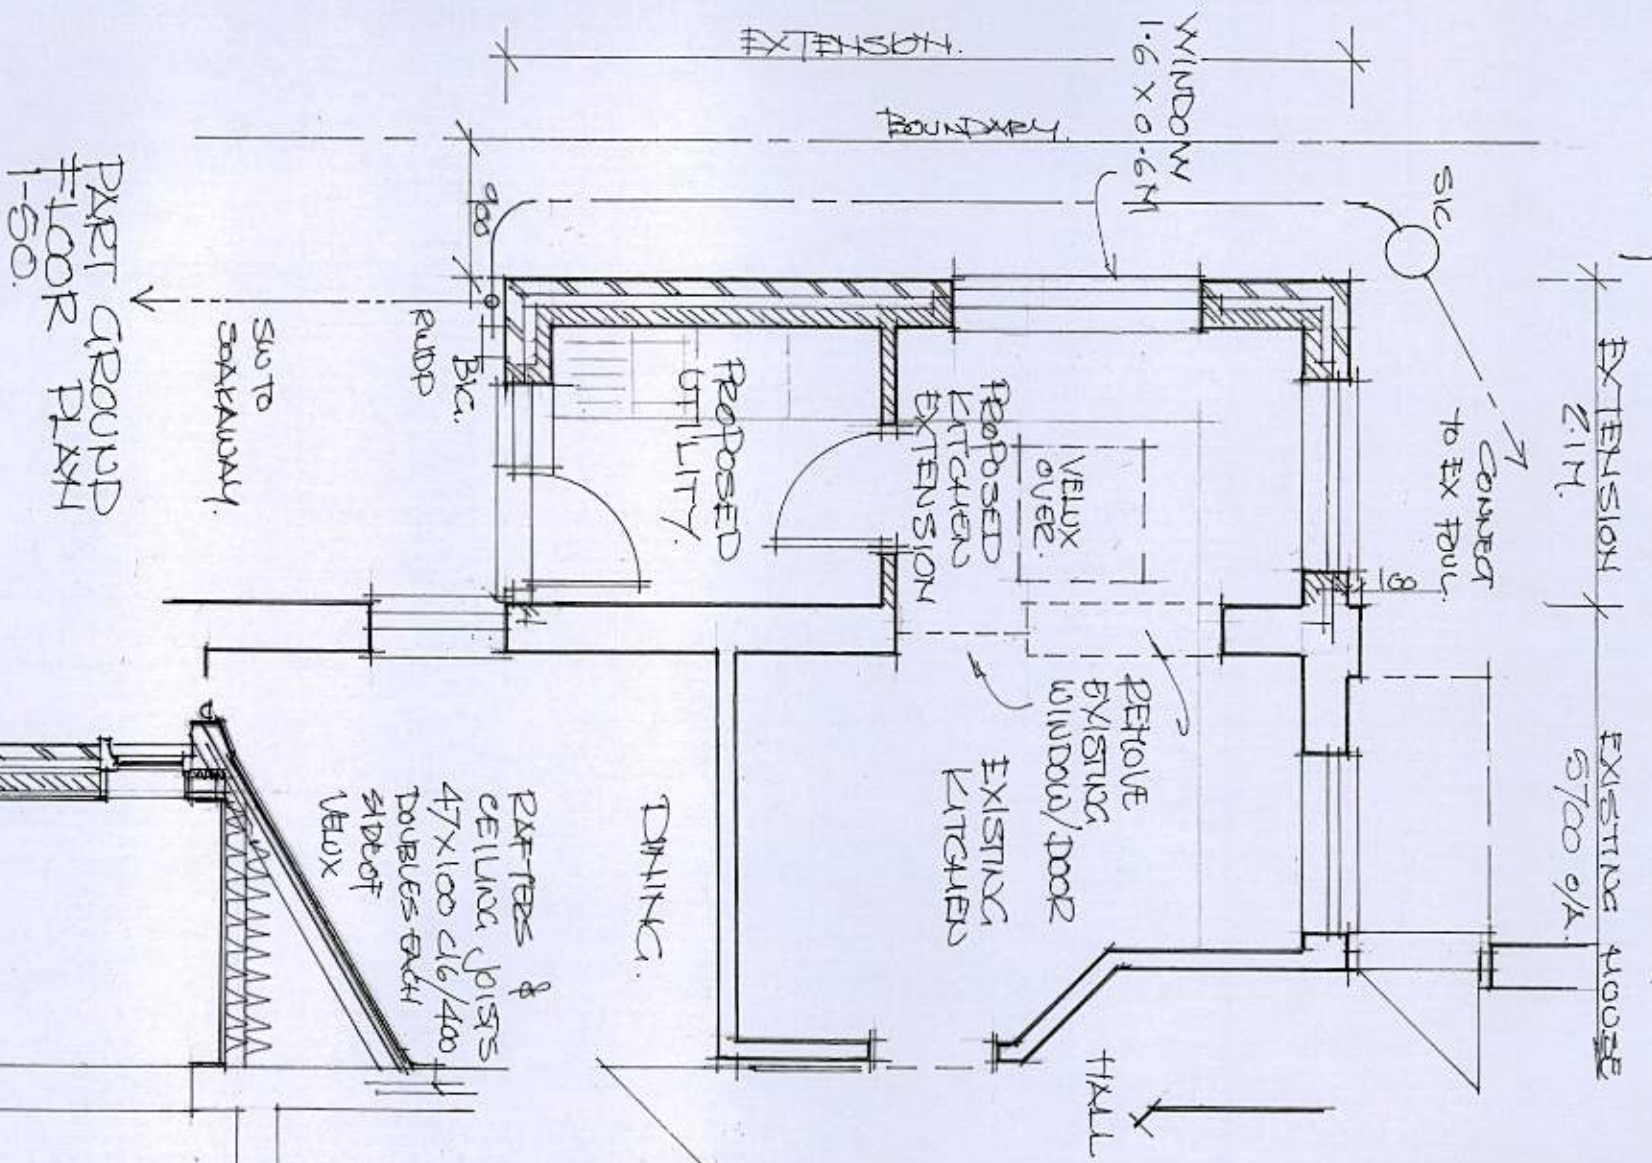


FRONT ELEVATION NORTH 1-50

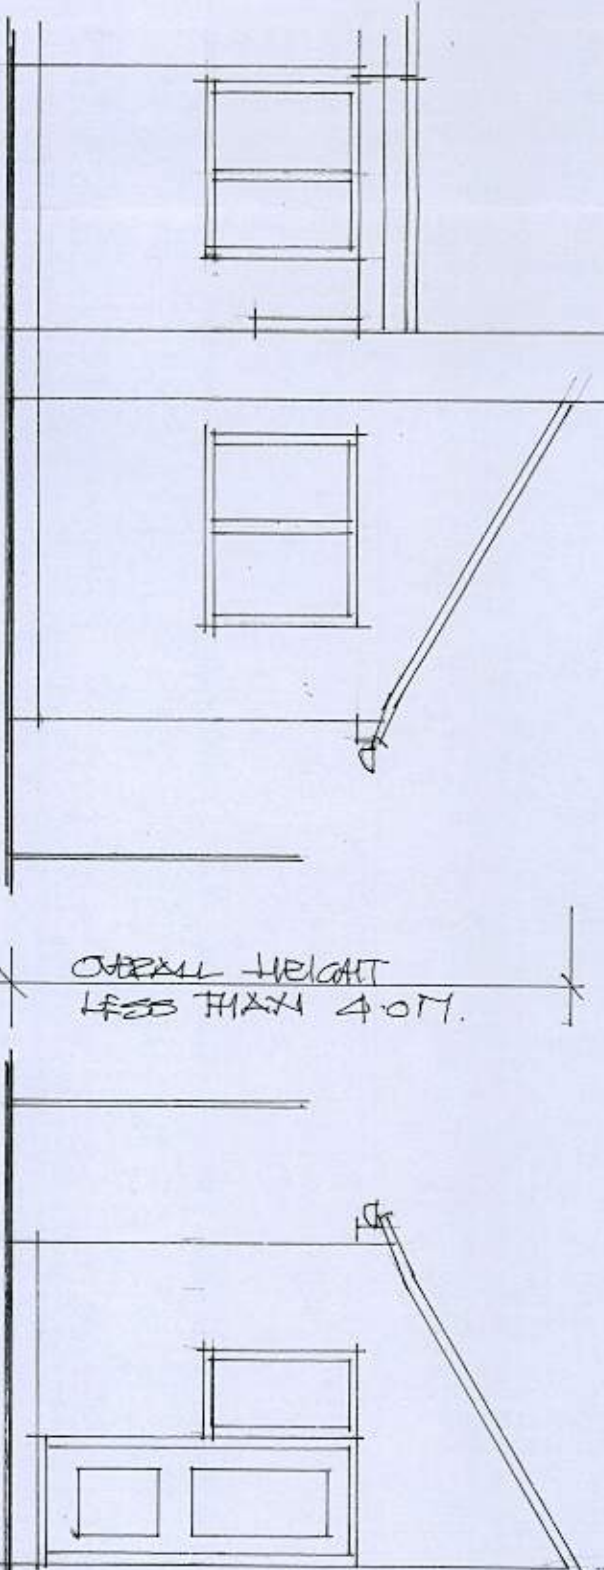


REAR ELEVATION SOUTH 1-50

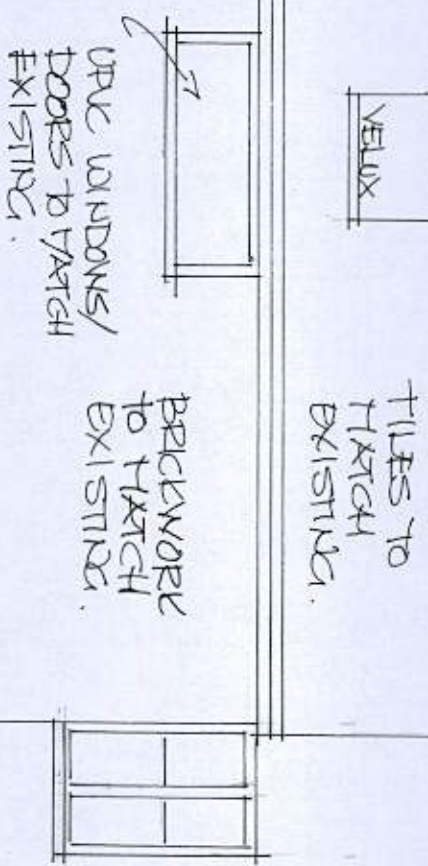

SIDE ELEVATION WEST 1-50

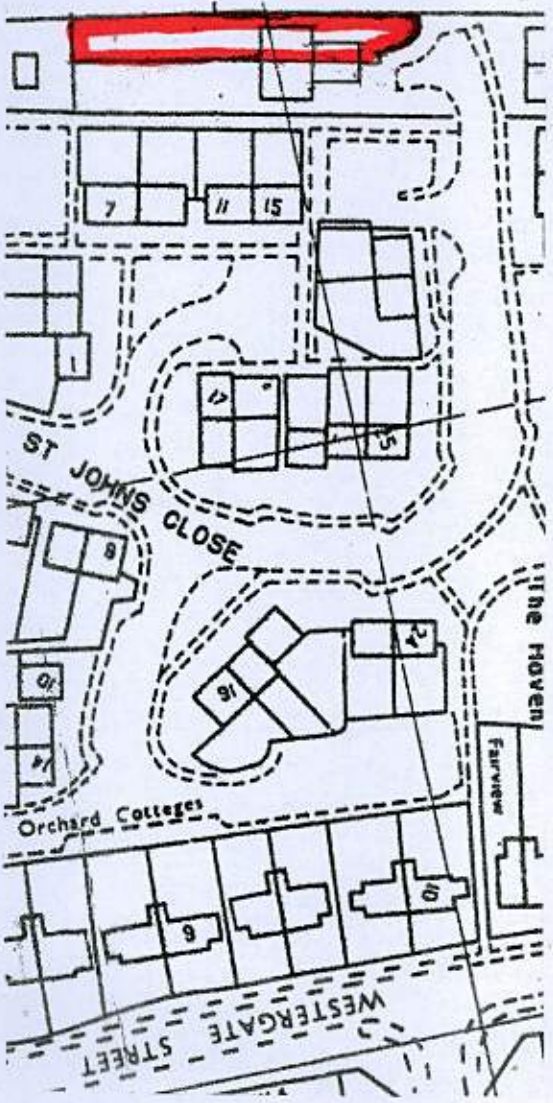

LOCATION PLAN 1-1250

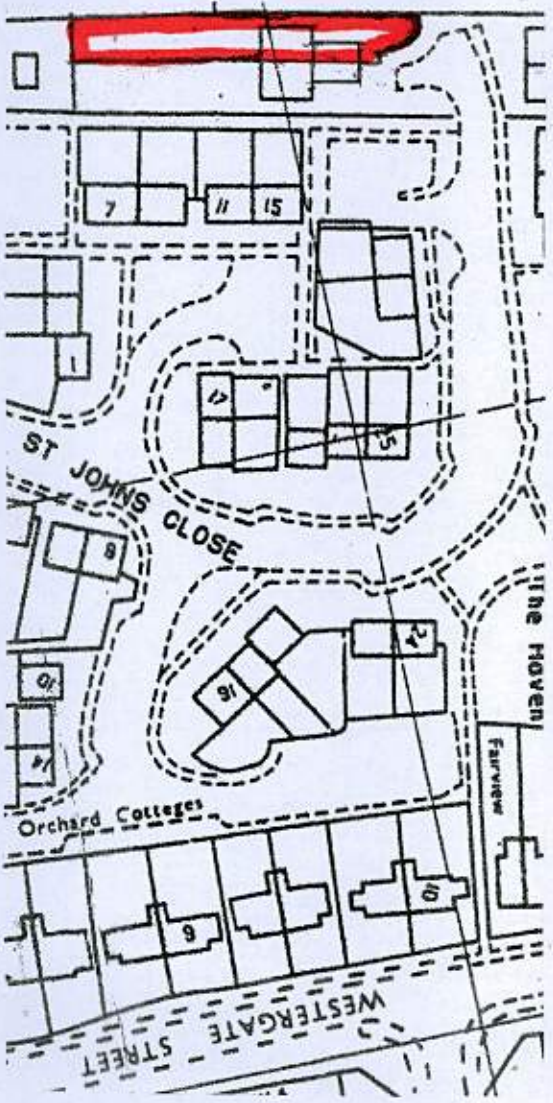

MAY 2015
1-50
1-500
1-1250
DEC 1