


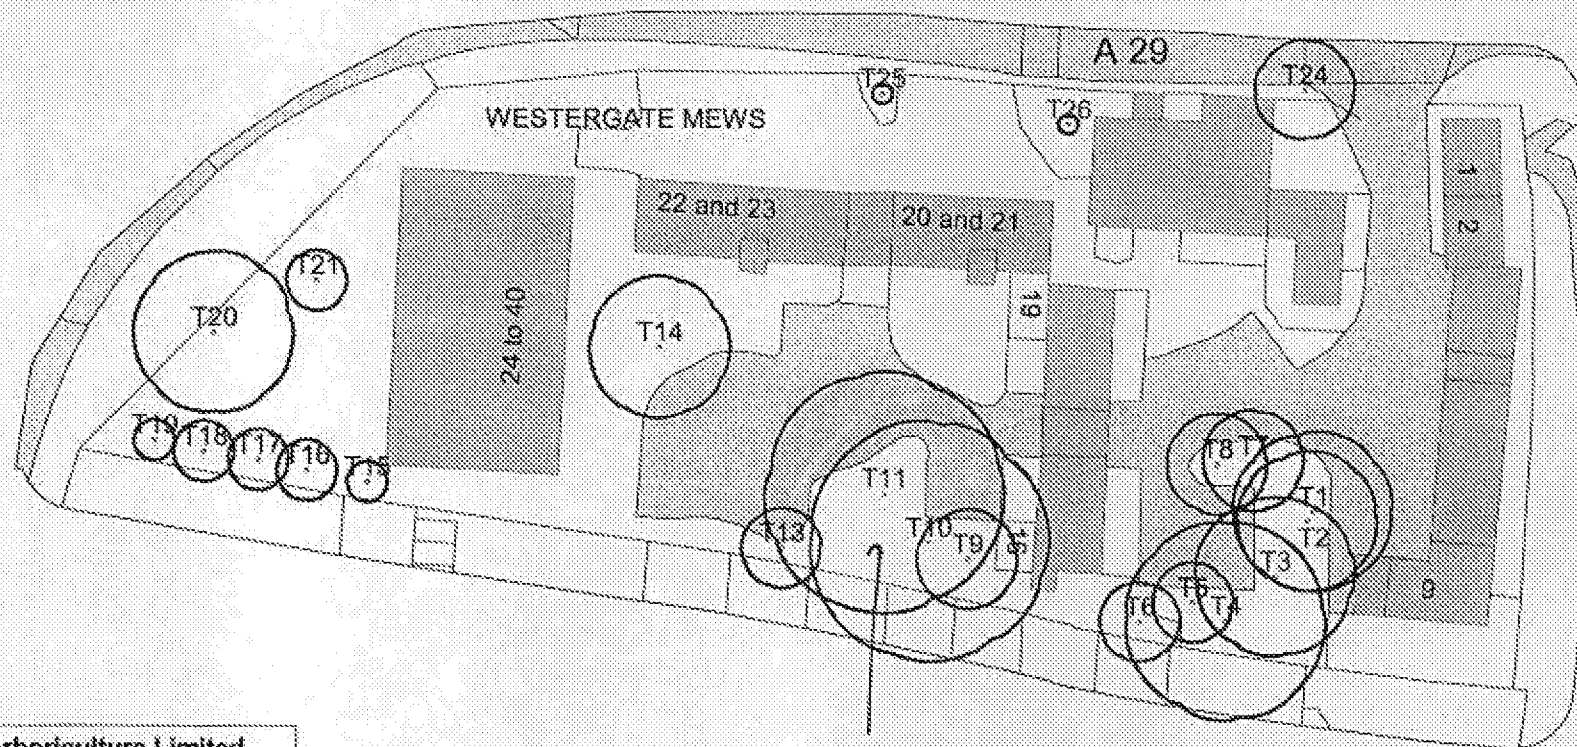

Horn oak

Beechdown Arboriculture Limited

Club Cottage, Slindon, Arundel, W. Sussex BN18 6RP

Westergate Mews Appendix 5 - survey plan

SCALE:
1:750

DATE:
25/04/2017



Beechdown ref: B0154757
Westergate Mews - tree survey - February 2017

Tree Technology (Barrow) Ltd, Email: info@beechdownarboriculture.co.uk
Mapa based on Ordnance Survey (copyright) © 1999/2000 and other data
with the permission of the Controller of HMSO, 25 Great Smith Street