


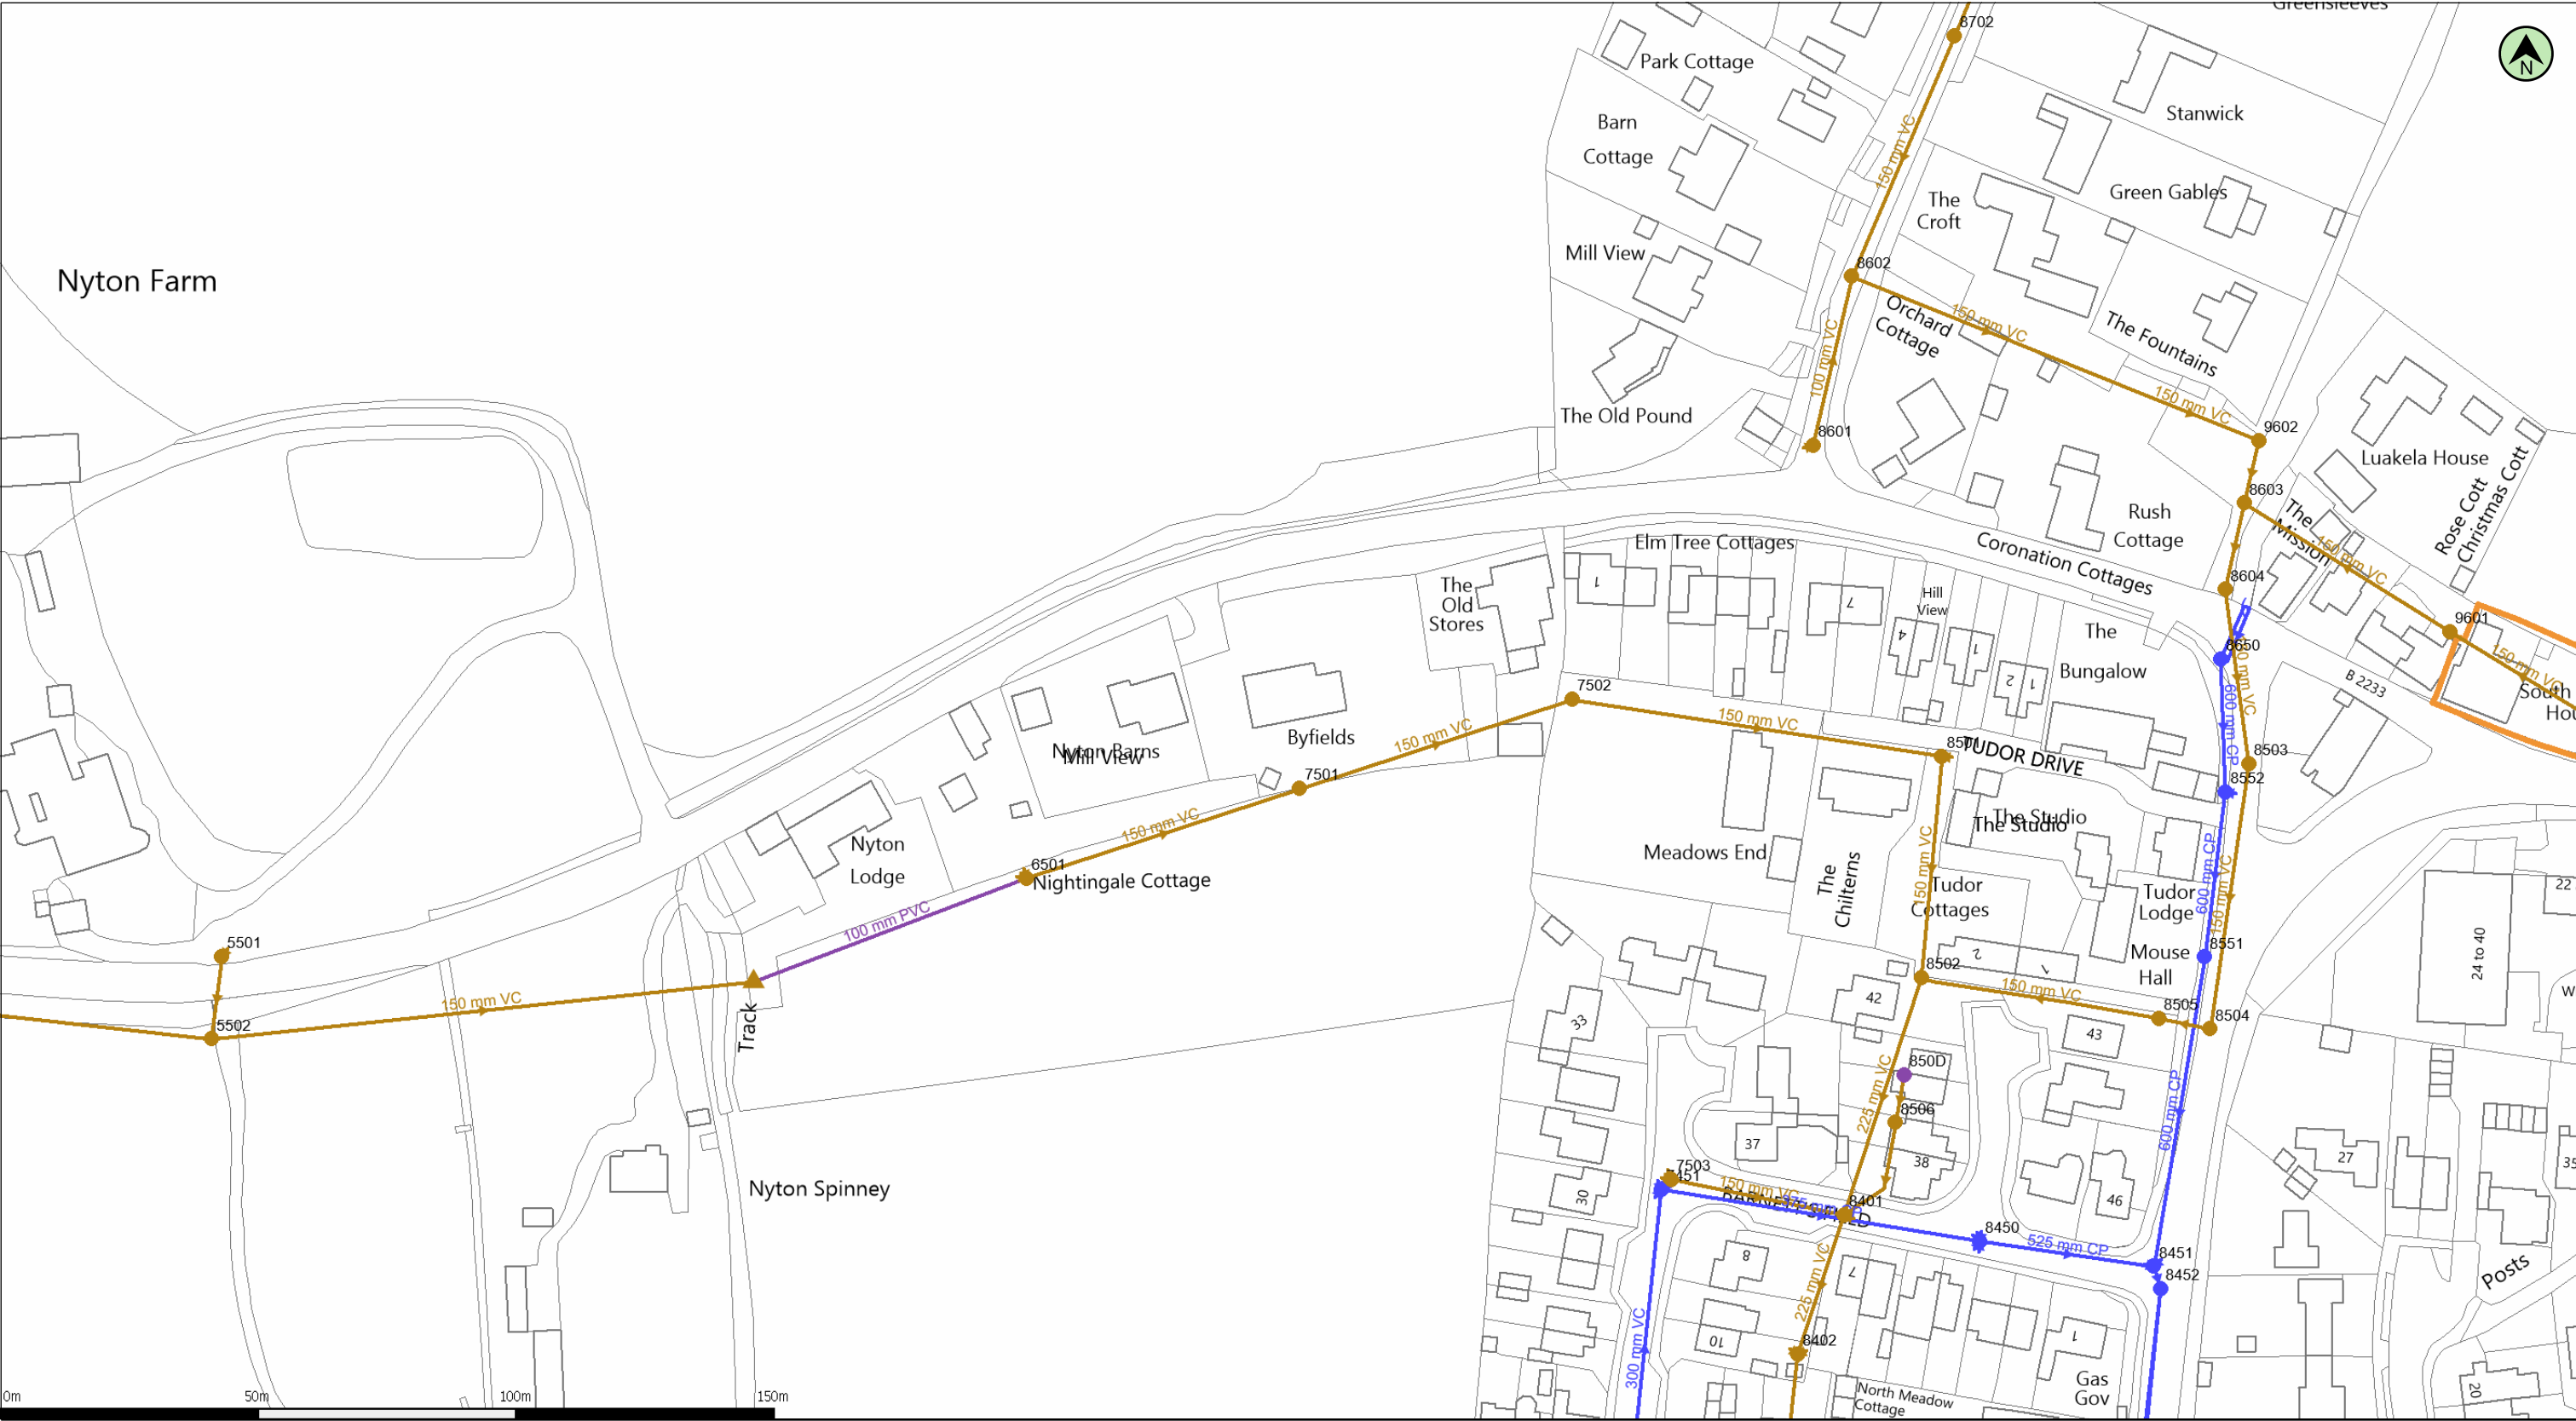

(c) Crown copyright and database rights 2020 Ordnance Survey 100031673 Date: 28/04/20 Scale: 1:1250 Map Centre: 493713,105592 Data updated: 01/04/20 Our Ref: 384702 - 1 Wastewater Plan A3

The positions of pipes shown on this plan are believed to be correct, but Southern Water Services Ltd accept no responsibility in the event of inaccuracy. The actual positions should be determined on site. This plan is produced by Southern Water Services Ltd (c) Crown copyright and database rights 2020 Ordnance Survey 100031673. This map is to be used for the purposes of viewing the location of Southern Water plant only. Any other uses of the map data or further copies is not permitted.

WARNING: BAC pipes are constructed of Bonded Asbestos Cement.

WARNING: Unknown (UNK) materials may include Bonded Asbestos Cement.

Foul Gravity Sewer	Combined Gravity Sewer	Culverted Water Course or Treated Effluent	Surface Water Gravity Sewer
Rising Main, Vacuum or Syphon	Combined Outfall	Foul Outfall	Surface Water Outfall
Foul Manhole	Combined Manhole	Surface Water Manhole	Side Entry Manhole, Decaration Chamber, Dummy Manhole or Surface Water Soakaway
Combined Pumping Station	Surface Water Pumping Station	Foul Pumping Station	Water Treatment Works
Section 104 Area	Building Over	Agreement Area	

lauren@inspiredesignstudio.co.uk

Byfields



