


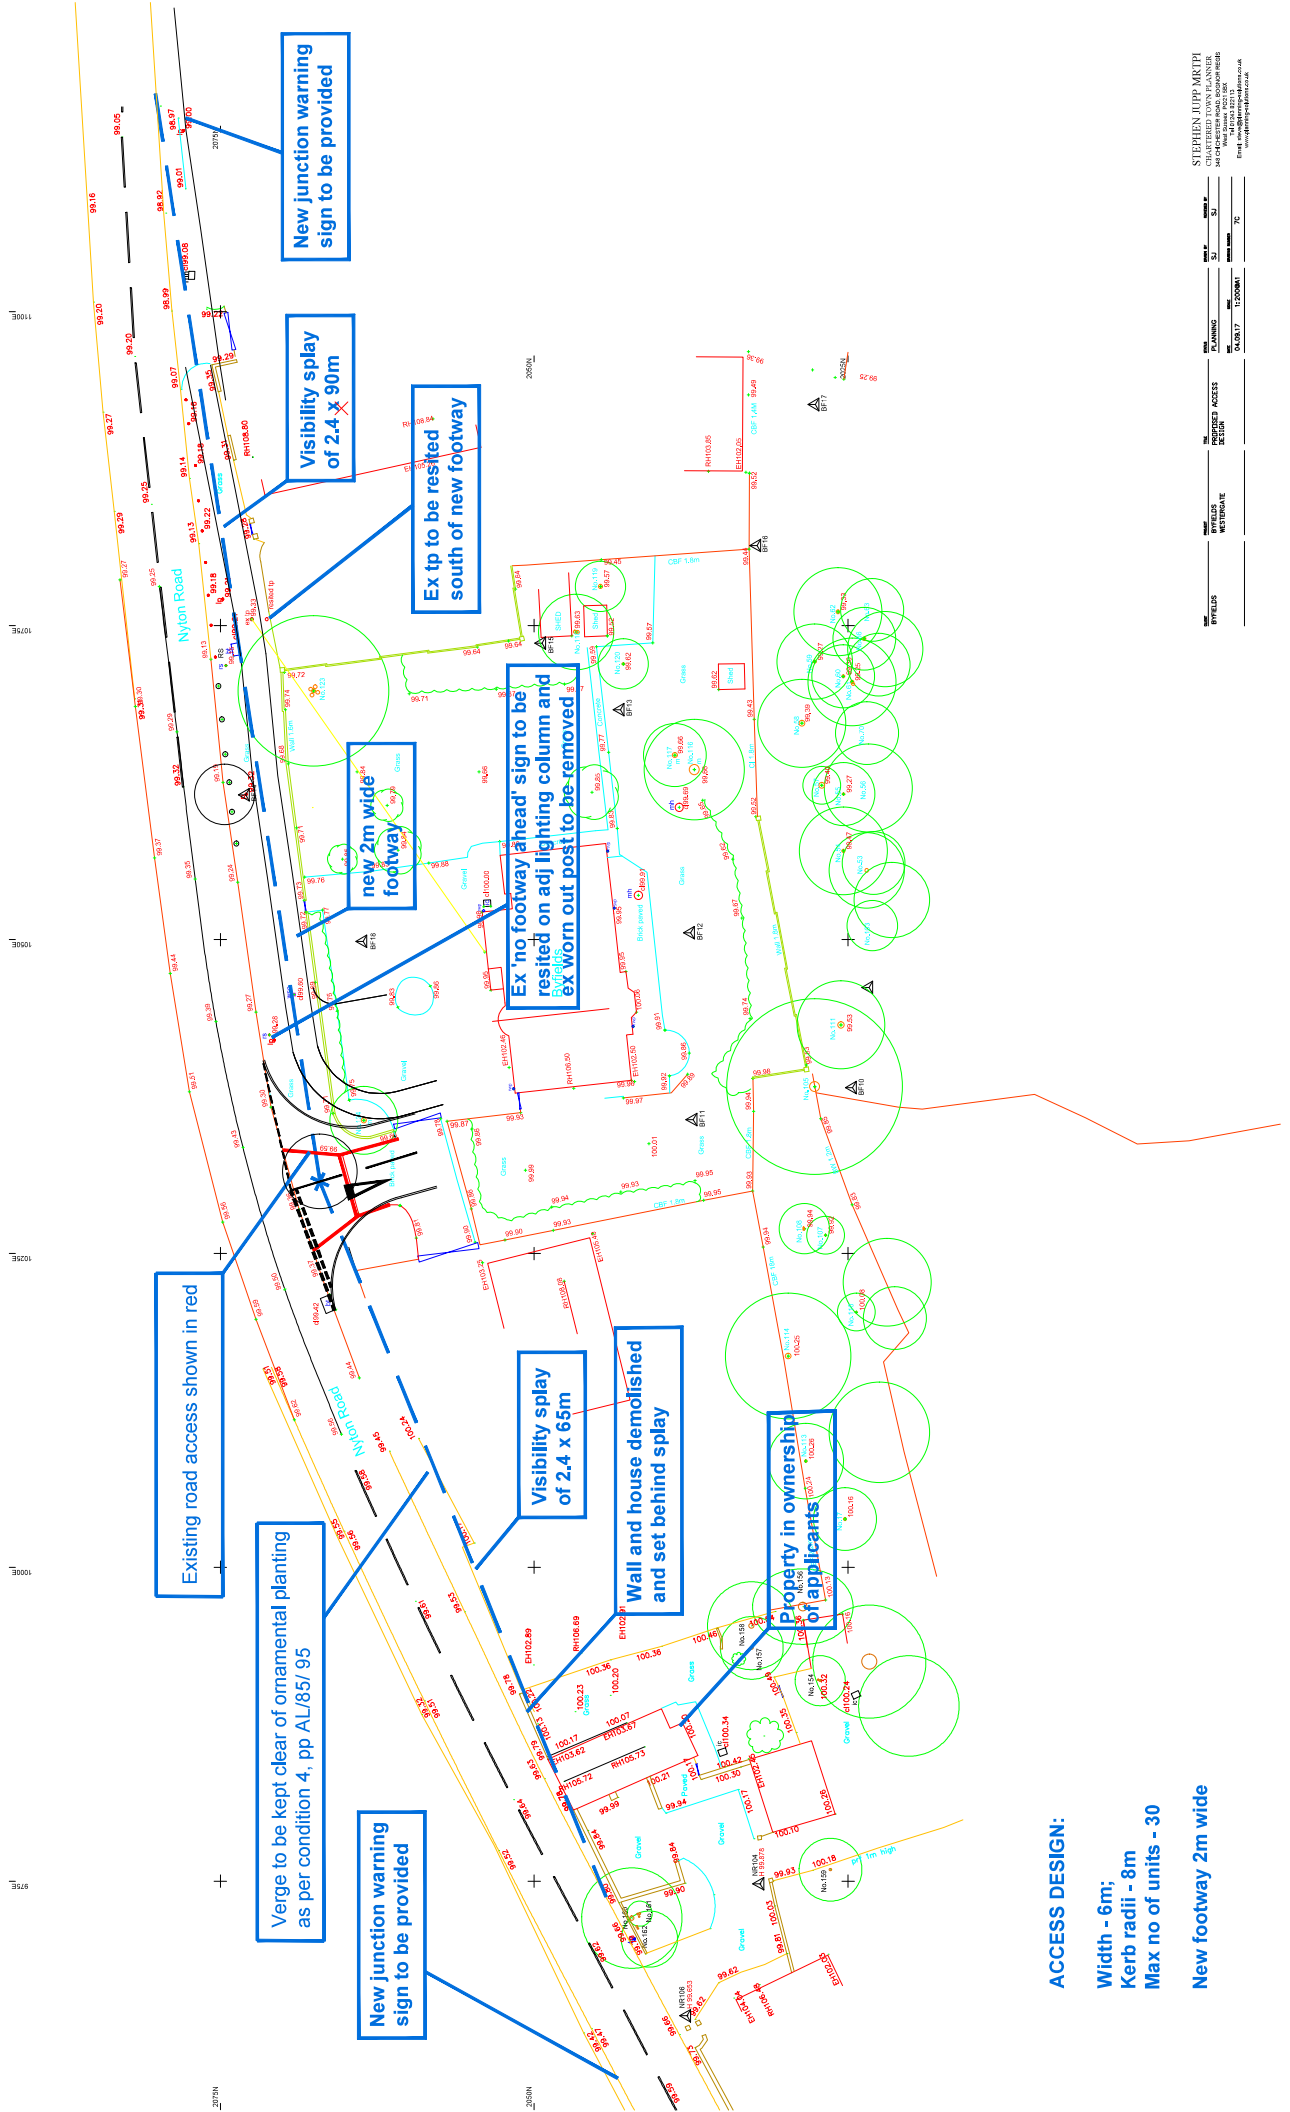

ACCESS DESIGN:

Width - 6m;

Kerb radii - 8m

Max no of units - 30

New footway 2m wide