


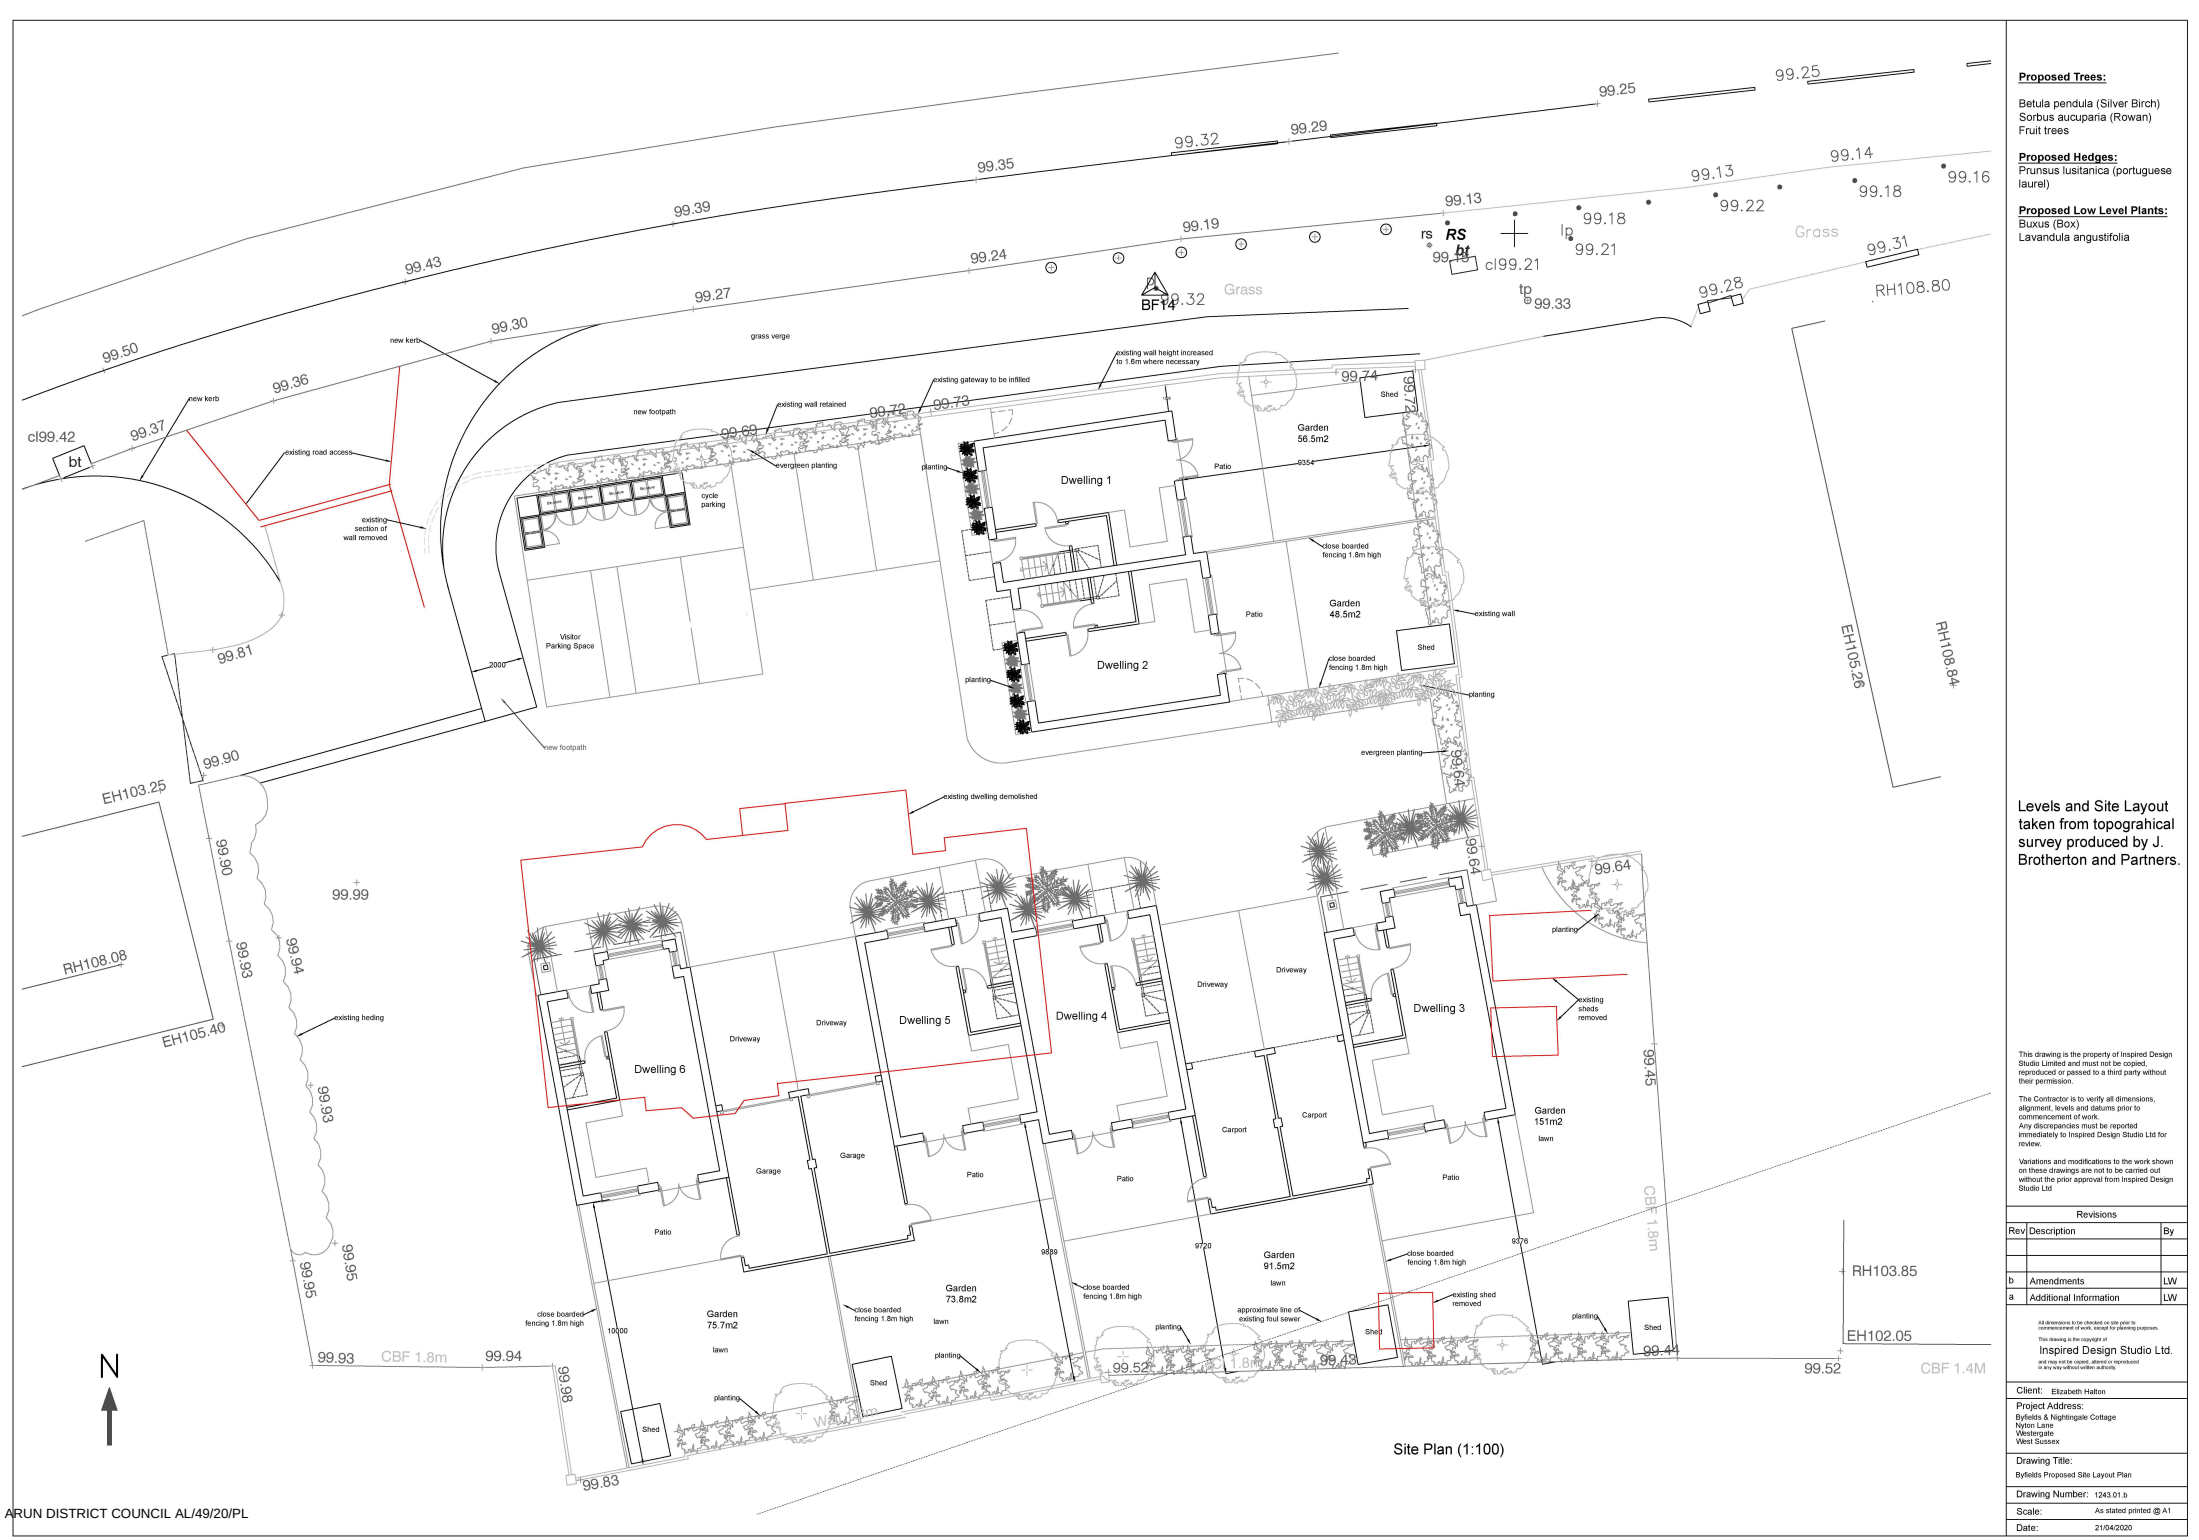

Proposed Trees:

Betula pendula (Silver Birch)
Sorbus aucuparia (Rowan)
Fruit trees

Proposed Hedges:

Sorbus aucuparia (Rowan)

Proposed Low Level Plants:

Sorbus aucuparia (Rowan)
Lavandula angustifolia

Levels and Site Layout
taken from topographical
survey produced by J.
Brotherton and Partners.

This drawing is the property of Inspired Design Studio Limited and must not be copied, reproduced or passed to a third party without their permission.

The Contractor is to verify all dimensions, alignment, levels and datum prior to commencement of work. Any discrepancies must be reported immediately to Inspired Design Studio Ltd for review.

Variations and modifications to the work shown on these drawings are not to be carried out without the prior approval from Inspired Design Studio Ltd.

Revisions		
Rev	Description	By
b	Amendments	LW
a	Additional Information	LW

All dimensions to be checked on site prior to commencement of work, except for planting purposes.
This drawing is the copyright of
Inspired Design Studio Ltd.
and may be used without their authority in any way without their authority.

Client: Elizabeth Hallon
Project Address:
Byfields & Nightingale Cottage
Norton Lane
Westergate
West Sussex
Drawing Title:
Byfields Proposed Site Layout Plan
Drawing Number: 1243.01
Scale: As stated printed @ A1
Date: 21/04/2020