Materials Key

1. 1.8m High Brickwork Walls (to match existing walls)
2. 1.8m High Timber Panel Fence
3. 1.2m High Timber Post and Rail Fence
4. Existing Boundary Treatments Retained
5. Existing Trees and Hedges Retained
6. Lawn Areas
7. Concrete Slabs (Dark Grey)
8. Permeable Paviors (Light Grey)
9. Tarmac (Black)
10. New Hedging (staggered rows 3 per linear metre)
11. New Shrub & Ground Cover (20% of each species tandom planted @ 4No. per sqm)
12. New Trees

Name	Form	Size/Height (cm girth/metres high)	Condition	Density
New Trees				
12No. *Acer Campestre 'Streetwise'*		12-14cm/3.5-4.0m	root balled	
Shrub Planting Mix				
Rosmarinus offficinalis	Transplant	45-60cm	pot	3/m2
Lavandula hidcote	Transplant	30-45cm	pot	5/m2
Lonicera nitida	Transplant	30-40cm	pot	3/m2
Hypericum androsaemum	Transplant	20-30cm	pot	3/m2
Ground Cover Mix				
Geranium pratense	Transplant	15-20cm	pot	5/m2
Helleborus foetidus	Transplant	15-20cm	pot	5/m2
Hedge Mix				
Viburnum tinus	Transplant	120-150cm	br	3 per linear metre

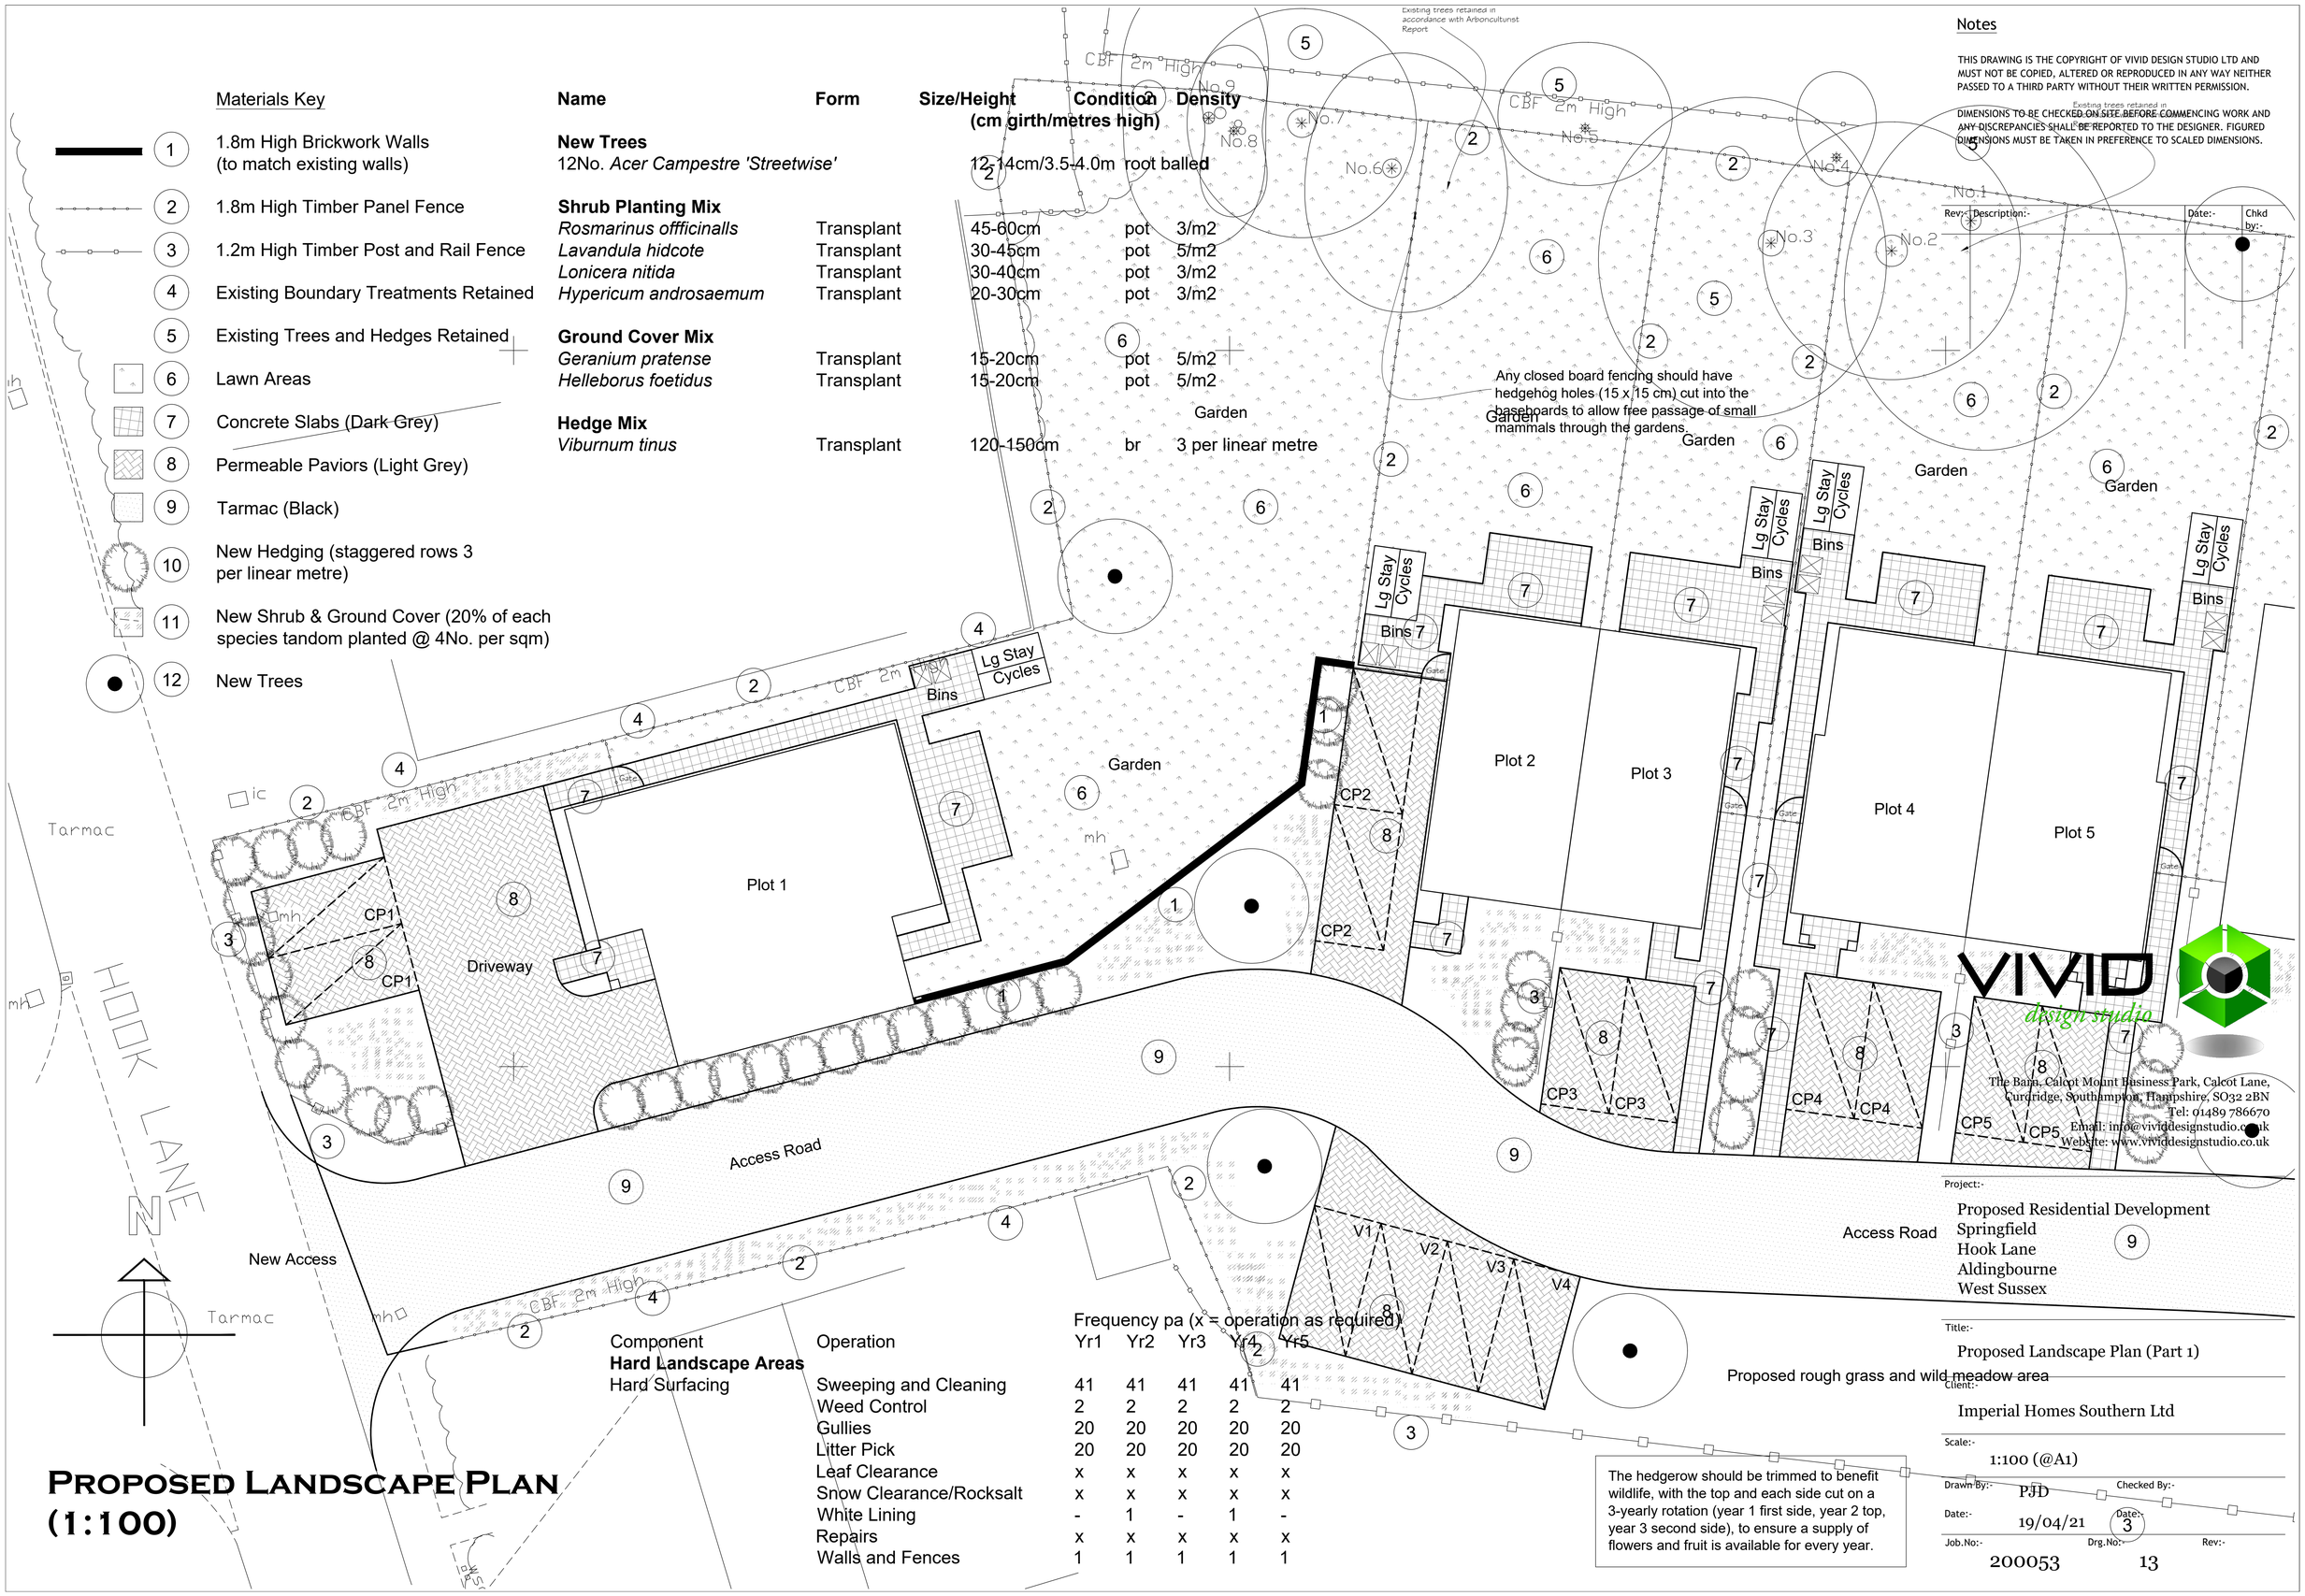

Proposed Landscape Plan (1:100)

Component	Operation	Frequency pa (x = operation as required) Yr1	Yr2	Yr3	Yr4	Yr5
Hard Landscape Areas						
Hard Surfacing	Sweeping and Cleaning	41	41	41	41	41
	Weed Control	2	2	2	2	2
	Gullies	20	20	20	20	20
	Litter Pick	20	20	20	20	20
	Leaf Clearance	x	x	x	x	x
	Snow Clearance/Rocksalt	x	x	x	x	x
	White Lining	-	1	-	1	-
	Repairs	x	x	x	x	x
	Walls and Fences	1	1	1	1	1

The hedgerow should be trimmed to benefit wildlife, with the top and each side cut on a 3-yearly rotation (year 1 first side, year 2 top, year 3 second side), to ensure a supply of flowers and fruit is available for every year.

Notes

THIS DRAWING IS THE COPYRIGHT OF VIVID DESIGN STUDIO LTD AND MUST NOT BE COPIED, ALTERED OR REPRODUCED IN ANY WAY NEITHER PASSED TO A THIRD PARTY WITHOUT THEIR WRITTEN PERMISSION.

DIMENSIONS TO BE CHECKED ON SITE BEFORE COMMENCING WORK AND ANY DISCREPANCIES SHALL BE REPORTED TO THE DESIGNER. FIGURED DIMENSIONS MUST BE TAKEN IN PREFERENCE TO SCALED DIMENSIONS.

Rev:-	Description:-	Date:-	Chkd by:-

VIVID design studio
The Barn, Calcot Mount Business Park, Calcot Lane, Curdridge, Southampton, Hampshire, SO32 2BN
Tel: 01489 786670
Email: info@vividdesignstudio.co.uk
Website: www.vividdesignstudio.co.uk

Project:-
Proposed Residential Development
Springfield
Hook Lane
Aldingbourne
West Sussex

Title:-
Proposed Landscape Plan (Part 1)

Client:-
Imperial Homes Southern Ltd

Scale:- 1:100 (@A1)

Drawn By:- PJD
Checked By:-
Date:- 19/04/21
Date:-

Job.No:- 200053
Drg.No:- 3
Rev:- 13