

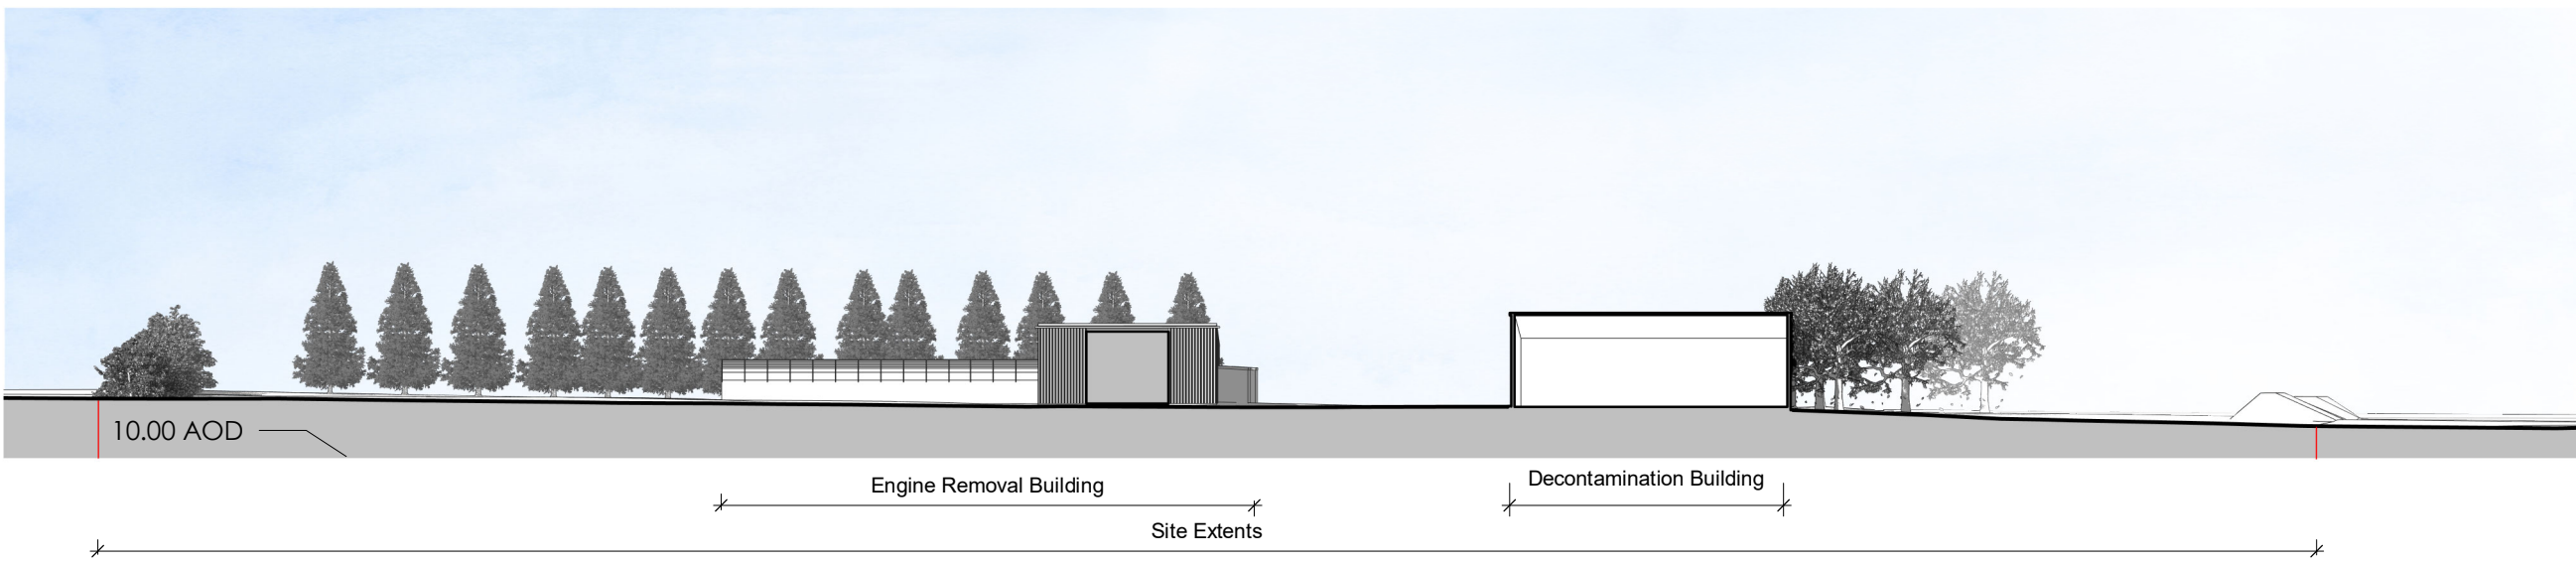



Existing Section A-A
1 : 500

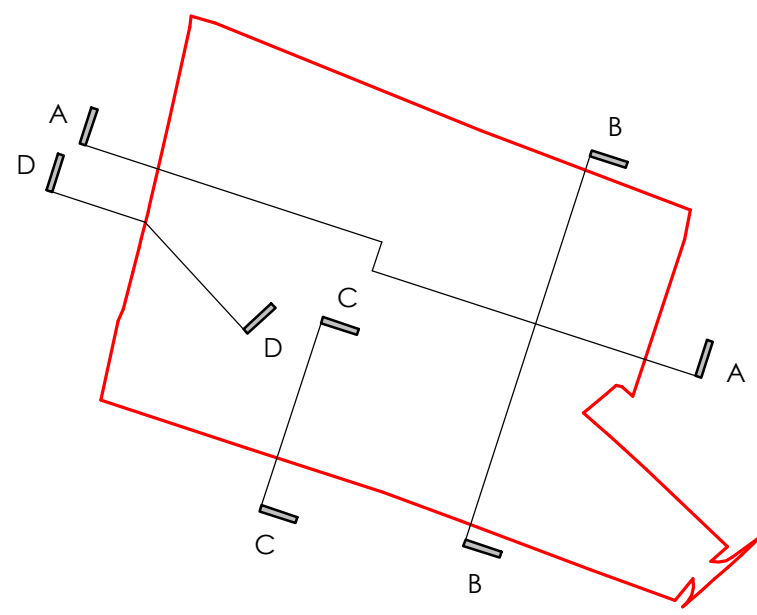


Existing Section B-B
1 : 500

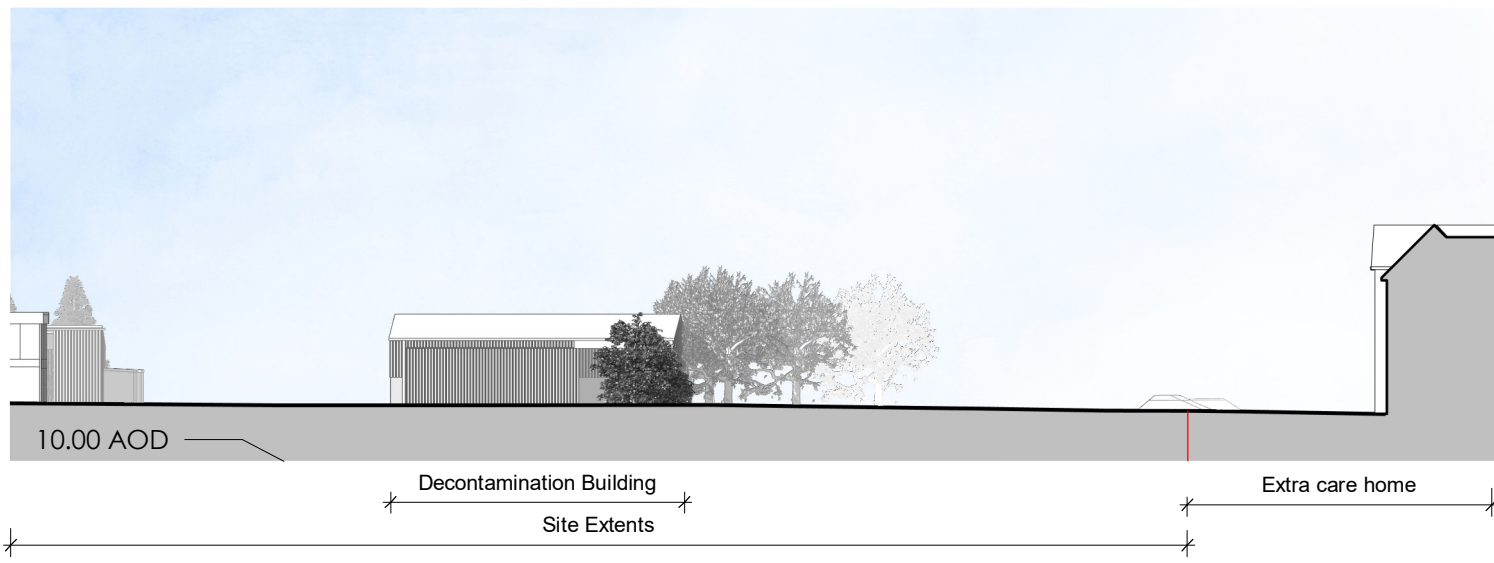

Existing Section C-C
1 : 500

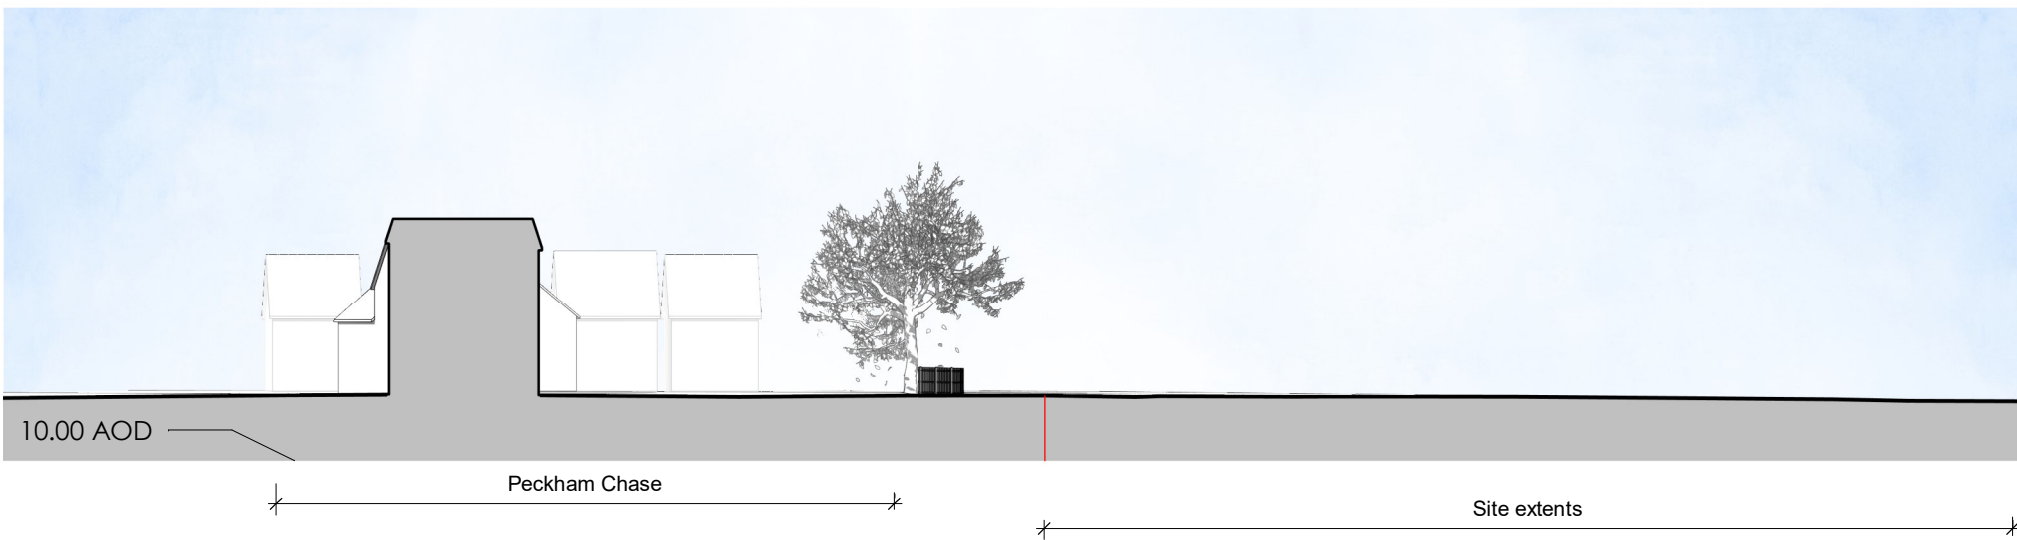

Existing Section D-D
1 : 500

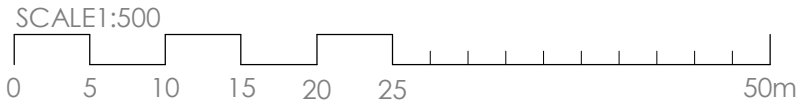

Rev	Date	Comments
PLANNING		
CLIENT SRC RECYCLING LTD		
PROJECT Land At SRC Recycling Fontwell Avenue Eastergate, West Sussex PO20 3RU		
TITLE Existing Sections		
PROJECT NO. 7334	DATE Sept 21	
DRAWING NO. 7334 - PD10	REVISION	
SCALE As indicated@ A1	DRAWN TH	
	CHECKED DA	
Nesicar House, London Road, Wotton-at-Bassett, Notts LE19 1RS phone: 01752 753333 fax: 01752 753334 info@offsetarchitects.co.uk www.offsetarchitects.com		offset architects