




Proposed Section A-A
1 : 200




Proposed Section B-B
1 : 200



3D View A

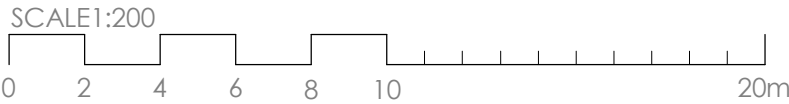

3D View B

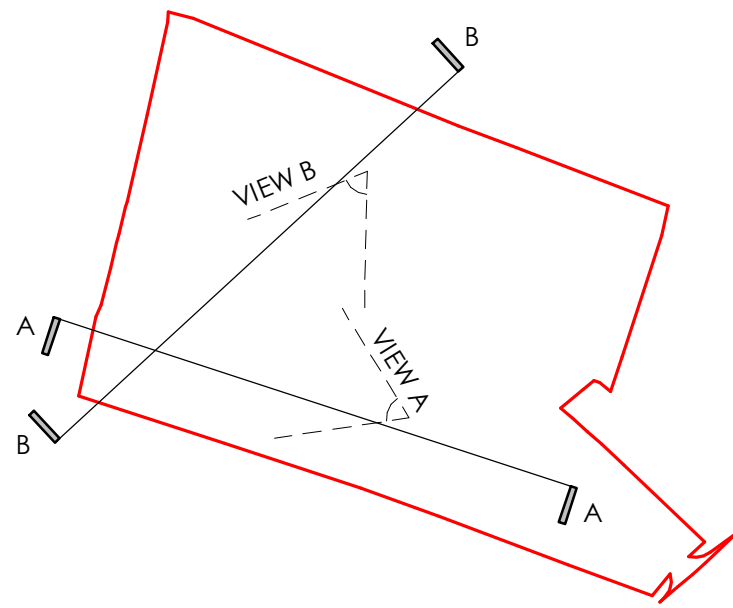

Rev	Date	Comments
PLANNING		
CLIENT SRC RECYCLING LTD		
PROJECT Land At SRC Recycling Fontwell Avenue Eastergate, West Sussex PO20 3RU		
TITLE Proposed Street Scenes A-A & B-B		
PROJECT NO. 7334	DATE Sept 21	
DRAWING NO. 7334 - PD600	REVISION	
SCALE As indicated@ A1	DRAWN Author	
	CHECKED Checker	
Nexcar House, London Road, Wotton Heath, BN15 7RS phone: 01732 753333 fax: 01732 753334 info@offsetarchitects.co.uk www.offsetarchitects.com		offset architects