



Proposed Section C-C
1 : 200




Proposed Section D-D
1 : 200



3D View C



3D View D

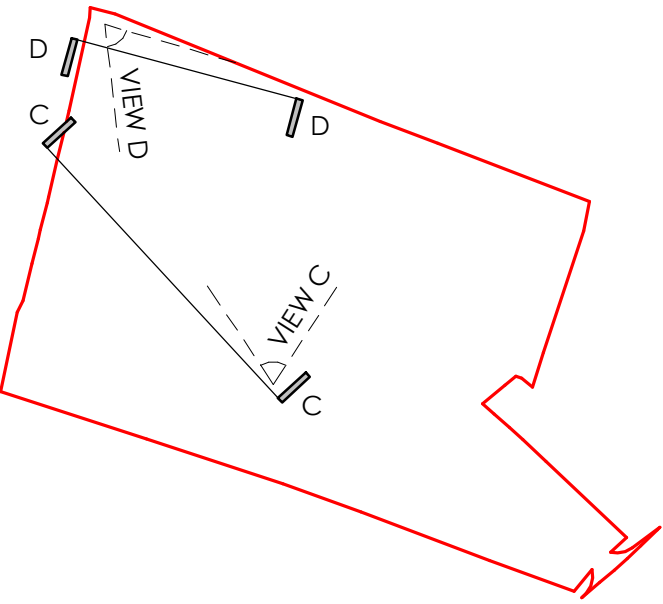

Rev	Date	Comments
PLANNING		
CLIENT SRC RECYCLING LTD		
PROJECT Land At SRC Recycling Fontwell Avenue Eastgate, West Sussex PO20 3RU		
TITLE Proposed Street Scenes C-C & D-D		
PROJECT NO. 7334	DATE Sept 21	
DRAWING NO. 7334 - PD601	REVISION	
SCALE As indicated@ A1	DRAWN Author	CHECKED Checker
Nexicar House, London Road, Wotton-at-Bassett, Notts NG25 7RS phone: 01732 753333 fax: 01732 753334 info@offsetarchitects.co.uk www.offsetarchitects.com		

