



Proposed Section E-E
1 : 200





Proposed Section F-F
1 : 200



3D View E



3D View F

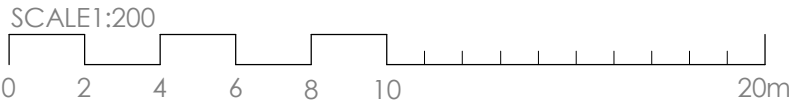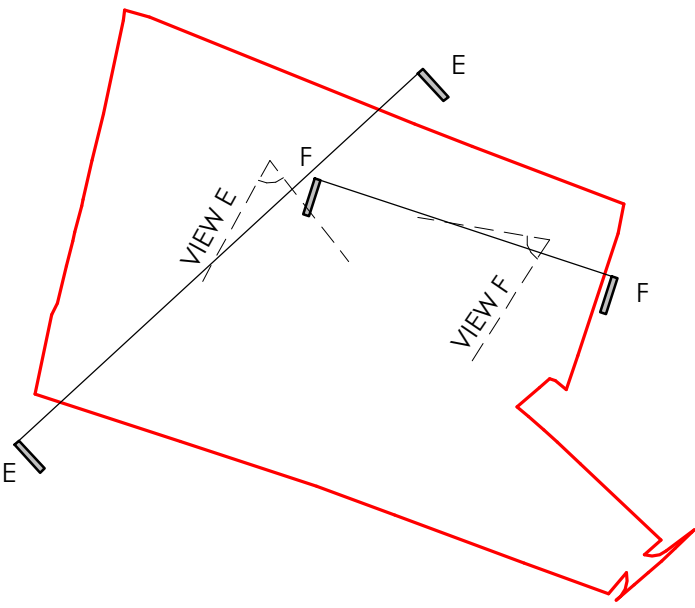

Rev	Date	Comments
PLANNING		
CLIENT SRC RECYCLING LTD		
PROJECT Land At SRC Recycling Fontwell Avenue Eastergate, West Sussex PO20 3RU		
TITLE Proposed Street Scenes E-E & F-F		
PROJECT NO. 7334	DATE Sept 21	
DRAWING NO. 7334 - PD602	REVISION	
SCALE As indicated@ A1	DRAWN Author	CHECKED Checker
Nexicar House, London Road, Wotton-at-Bassett, BN15 7RS phone: 01732 753333 fax: 01732 753334 info@offsetarchitects.co.uk www.offsetarchitects.com		