



Proposed Section G-G
1 : 200





Proposed Section H-H
1 : 200



3D View G



3D View H

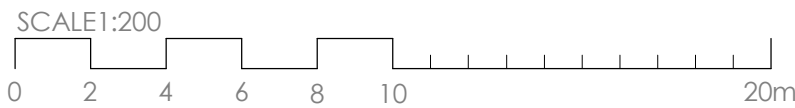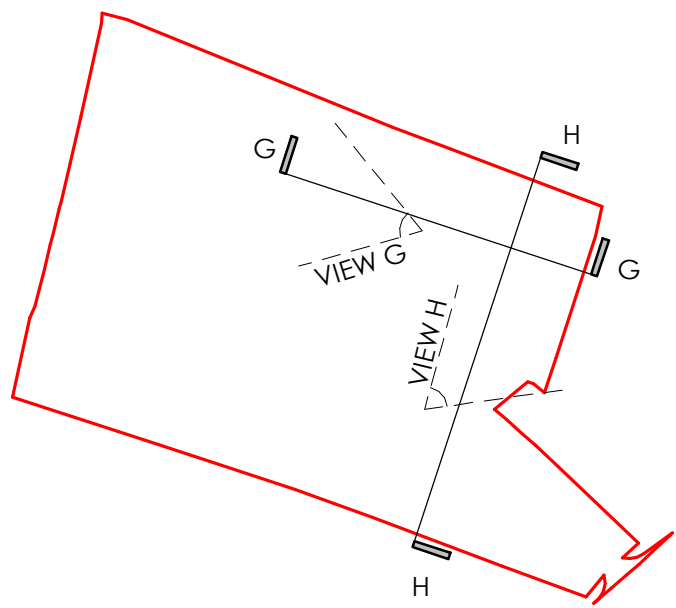

Rev	Date	Comments
PLANNING		
CLIENT SRC RECYCLING LTD		
PROJECT Land At SRC Recycling Fontwell Avenue Eastergate, West Sussex PO20 3RU		
TITLE Proposed Street Scenes G-G & H-H		
PROJECT NO. 7334	DATE Sept 21	
DRAWING NO. 7334 - PD603	REVISION	
SCALE As indicated@ A1	DRAWN Author	
	CHECKED Checker	
Nexicar House, London Road, Wotton Bassett, Wiltshire, SN15 7RS phone: 01752 753333 fax: 01752 753334 info@offsetarchitects.co.uk www.offsetarchitects.com		offset architects