



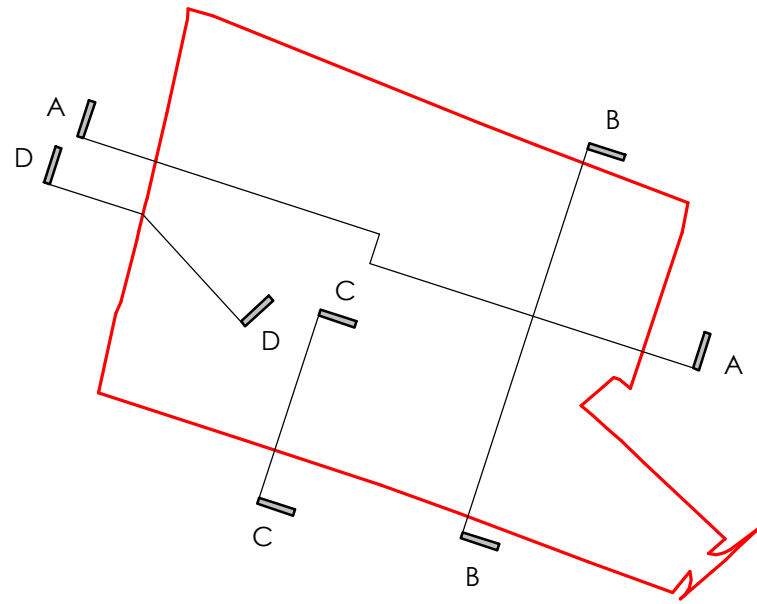

Proposed Section A-A
1 : 500

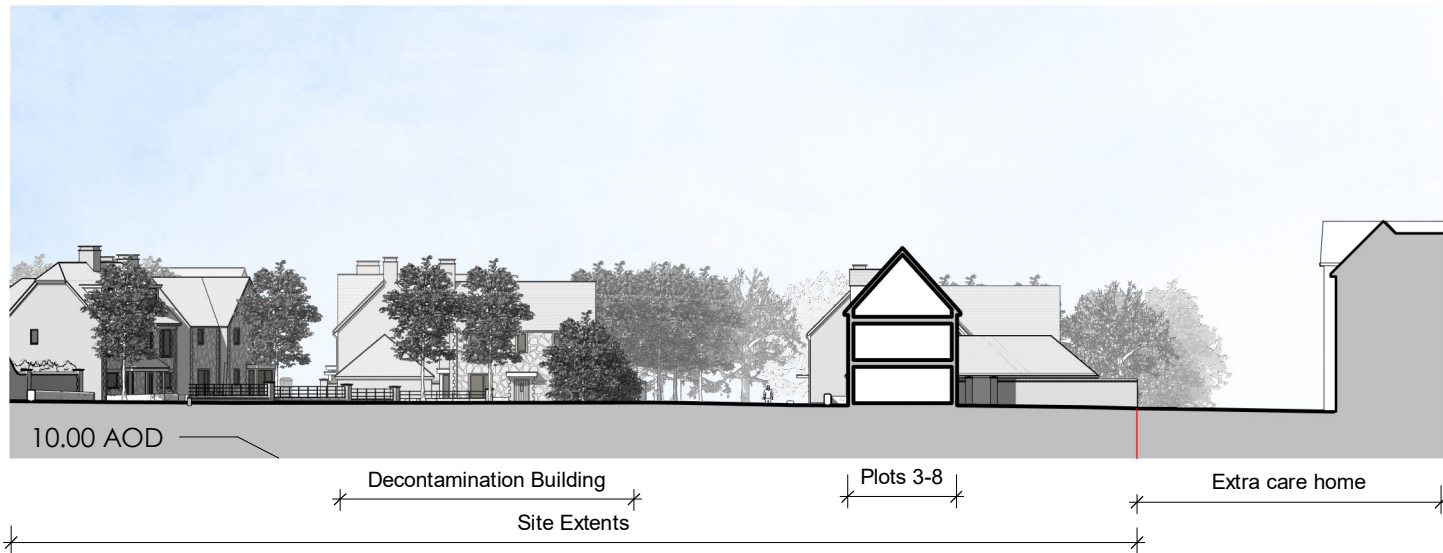


Proposed Section B-B
1 : 500



Proposed Section C-C
1 : 500



Proposed Section D-D
1 : 500

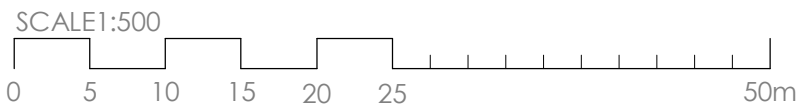

Rev	Date	Comments
PLANNING		

CLIENT
SRC RECYCLING LTD

PROJECT
Land At SRC Recycling
Fontwell Avenue
Eastergate, West Sussex
PO20 3RU

TITLE
Proposed Sections

PROJECT NO. 7334	DATE Sept 21
DRAWING NO. 7334 - PD30	REVISION
SCALE As indicated@ A1	DRAWN RD
	CHECKED TH

Nesicar House, London Road,
Wotton-at-Bassett, Notts LE19 1RS
phone: 01752 753333
fax: 01752 753334
info@offsetarchitects.co.uk
www.offsetarchitects.com

