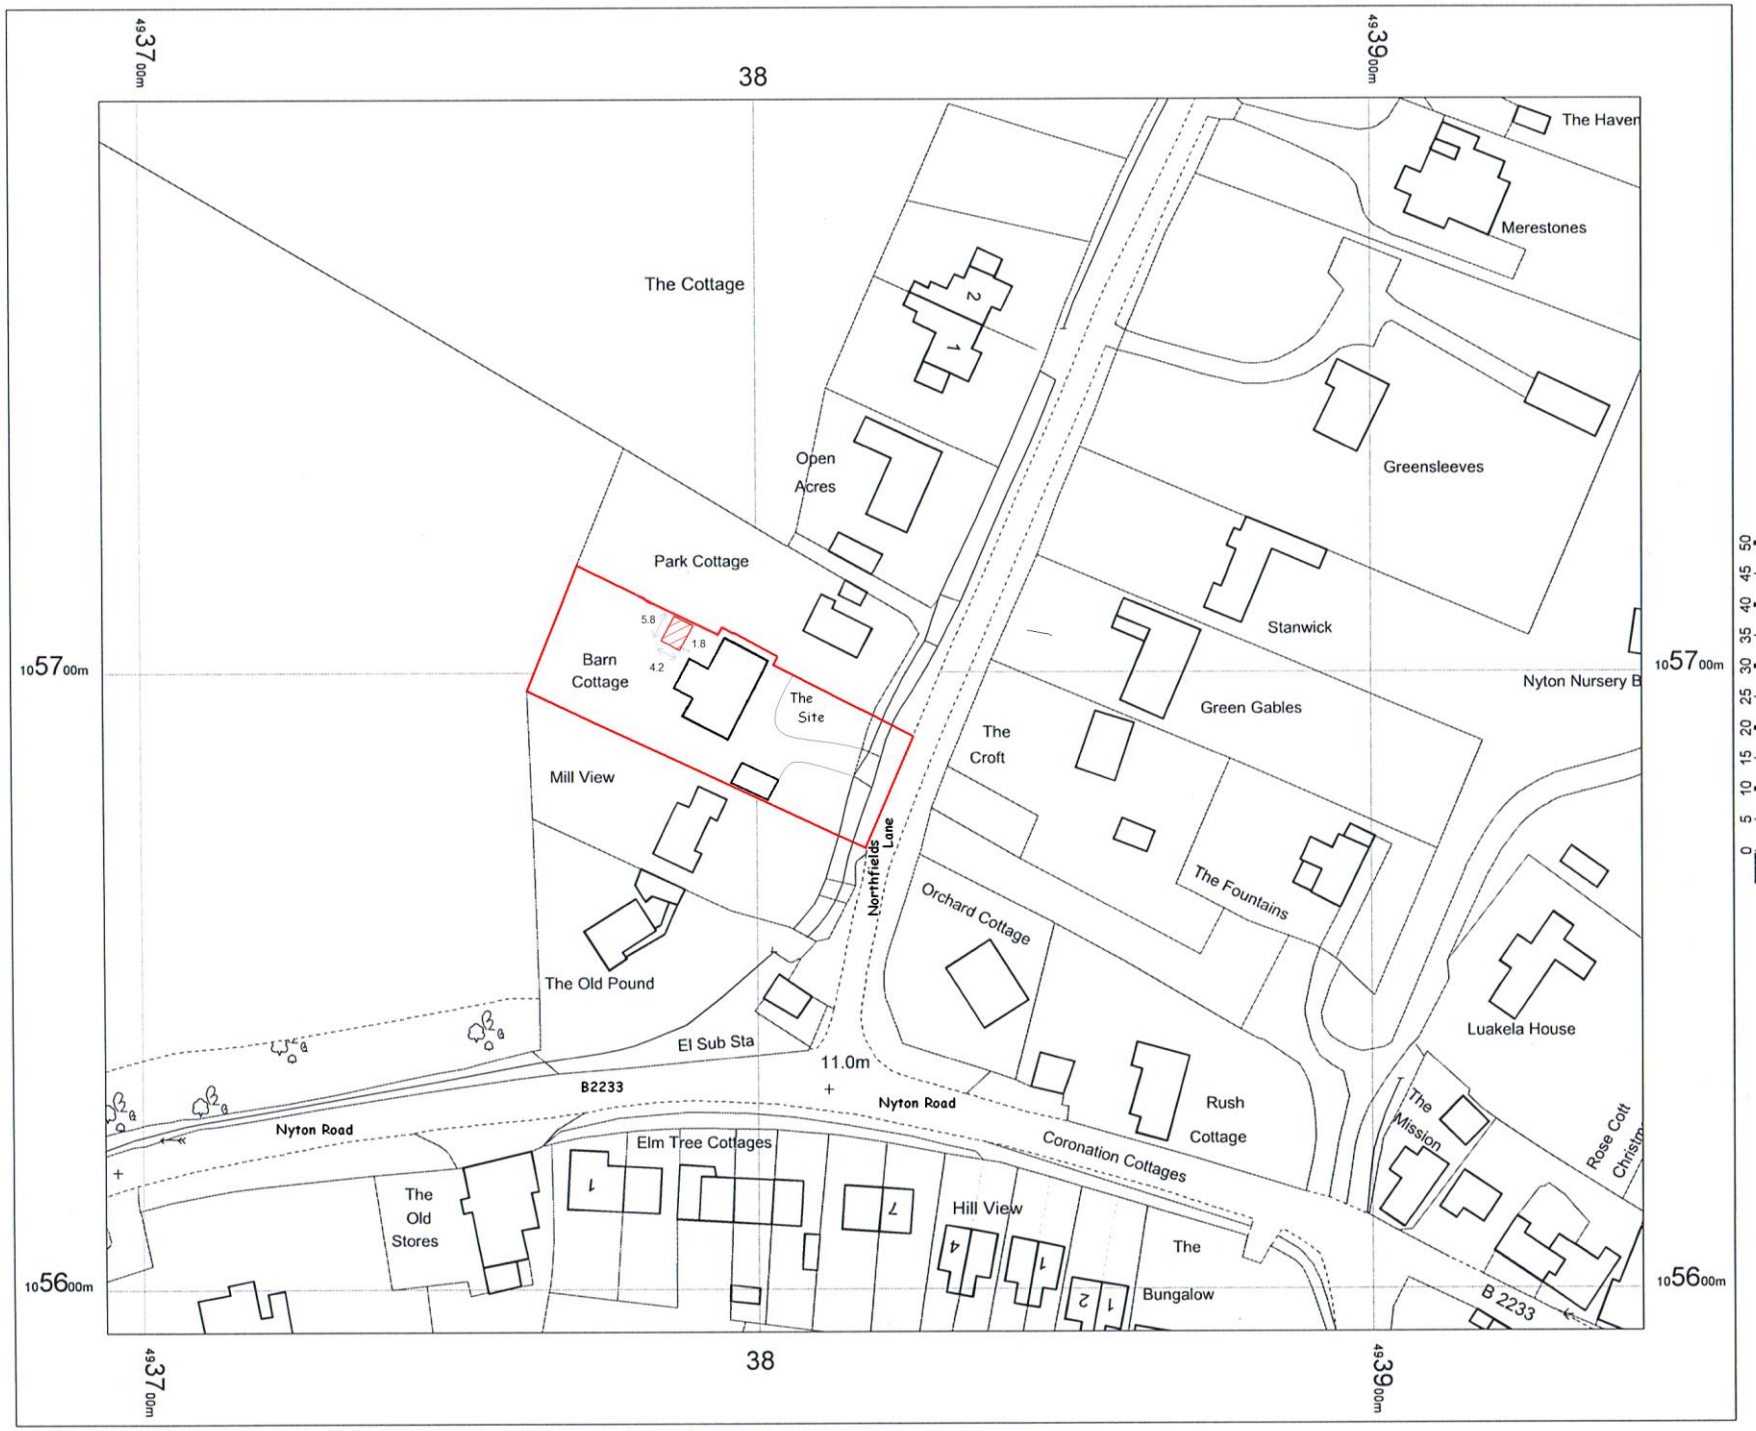



Barn Cottage
Northfields Lane
Westergate
PO20 3UH

N

OS Mastermap
20 March 2013, ID:
MDP-00216563
www.mapdataportal.co.uk

1:1250 scale print at A4, Centre:
493819 E, 105693 N

©Crown Copyright. Licence no. 100019980

Mapping sourced from Ordnance Survey

MAPS@ Aworth
SURVEY CONSULTANTS

ARUN DISTRICT COUNCIL AL/4/20/HH