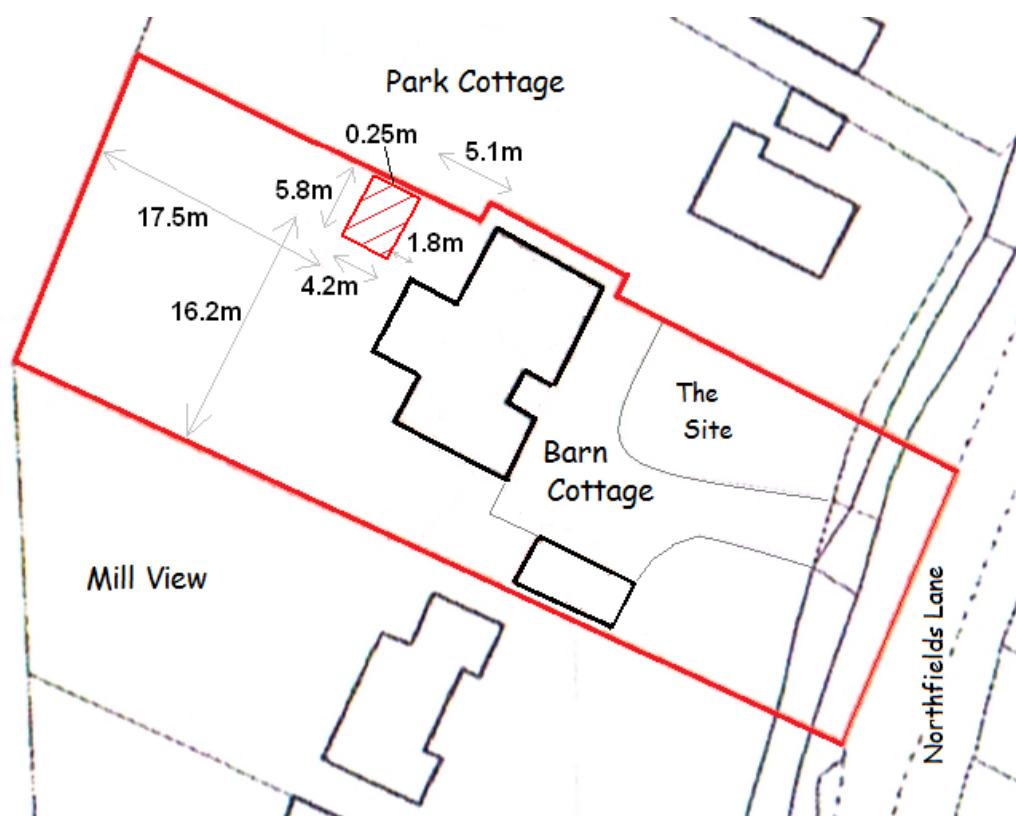
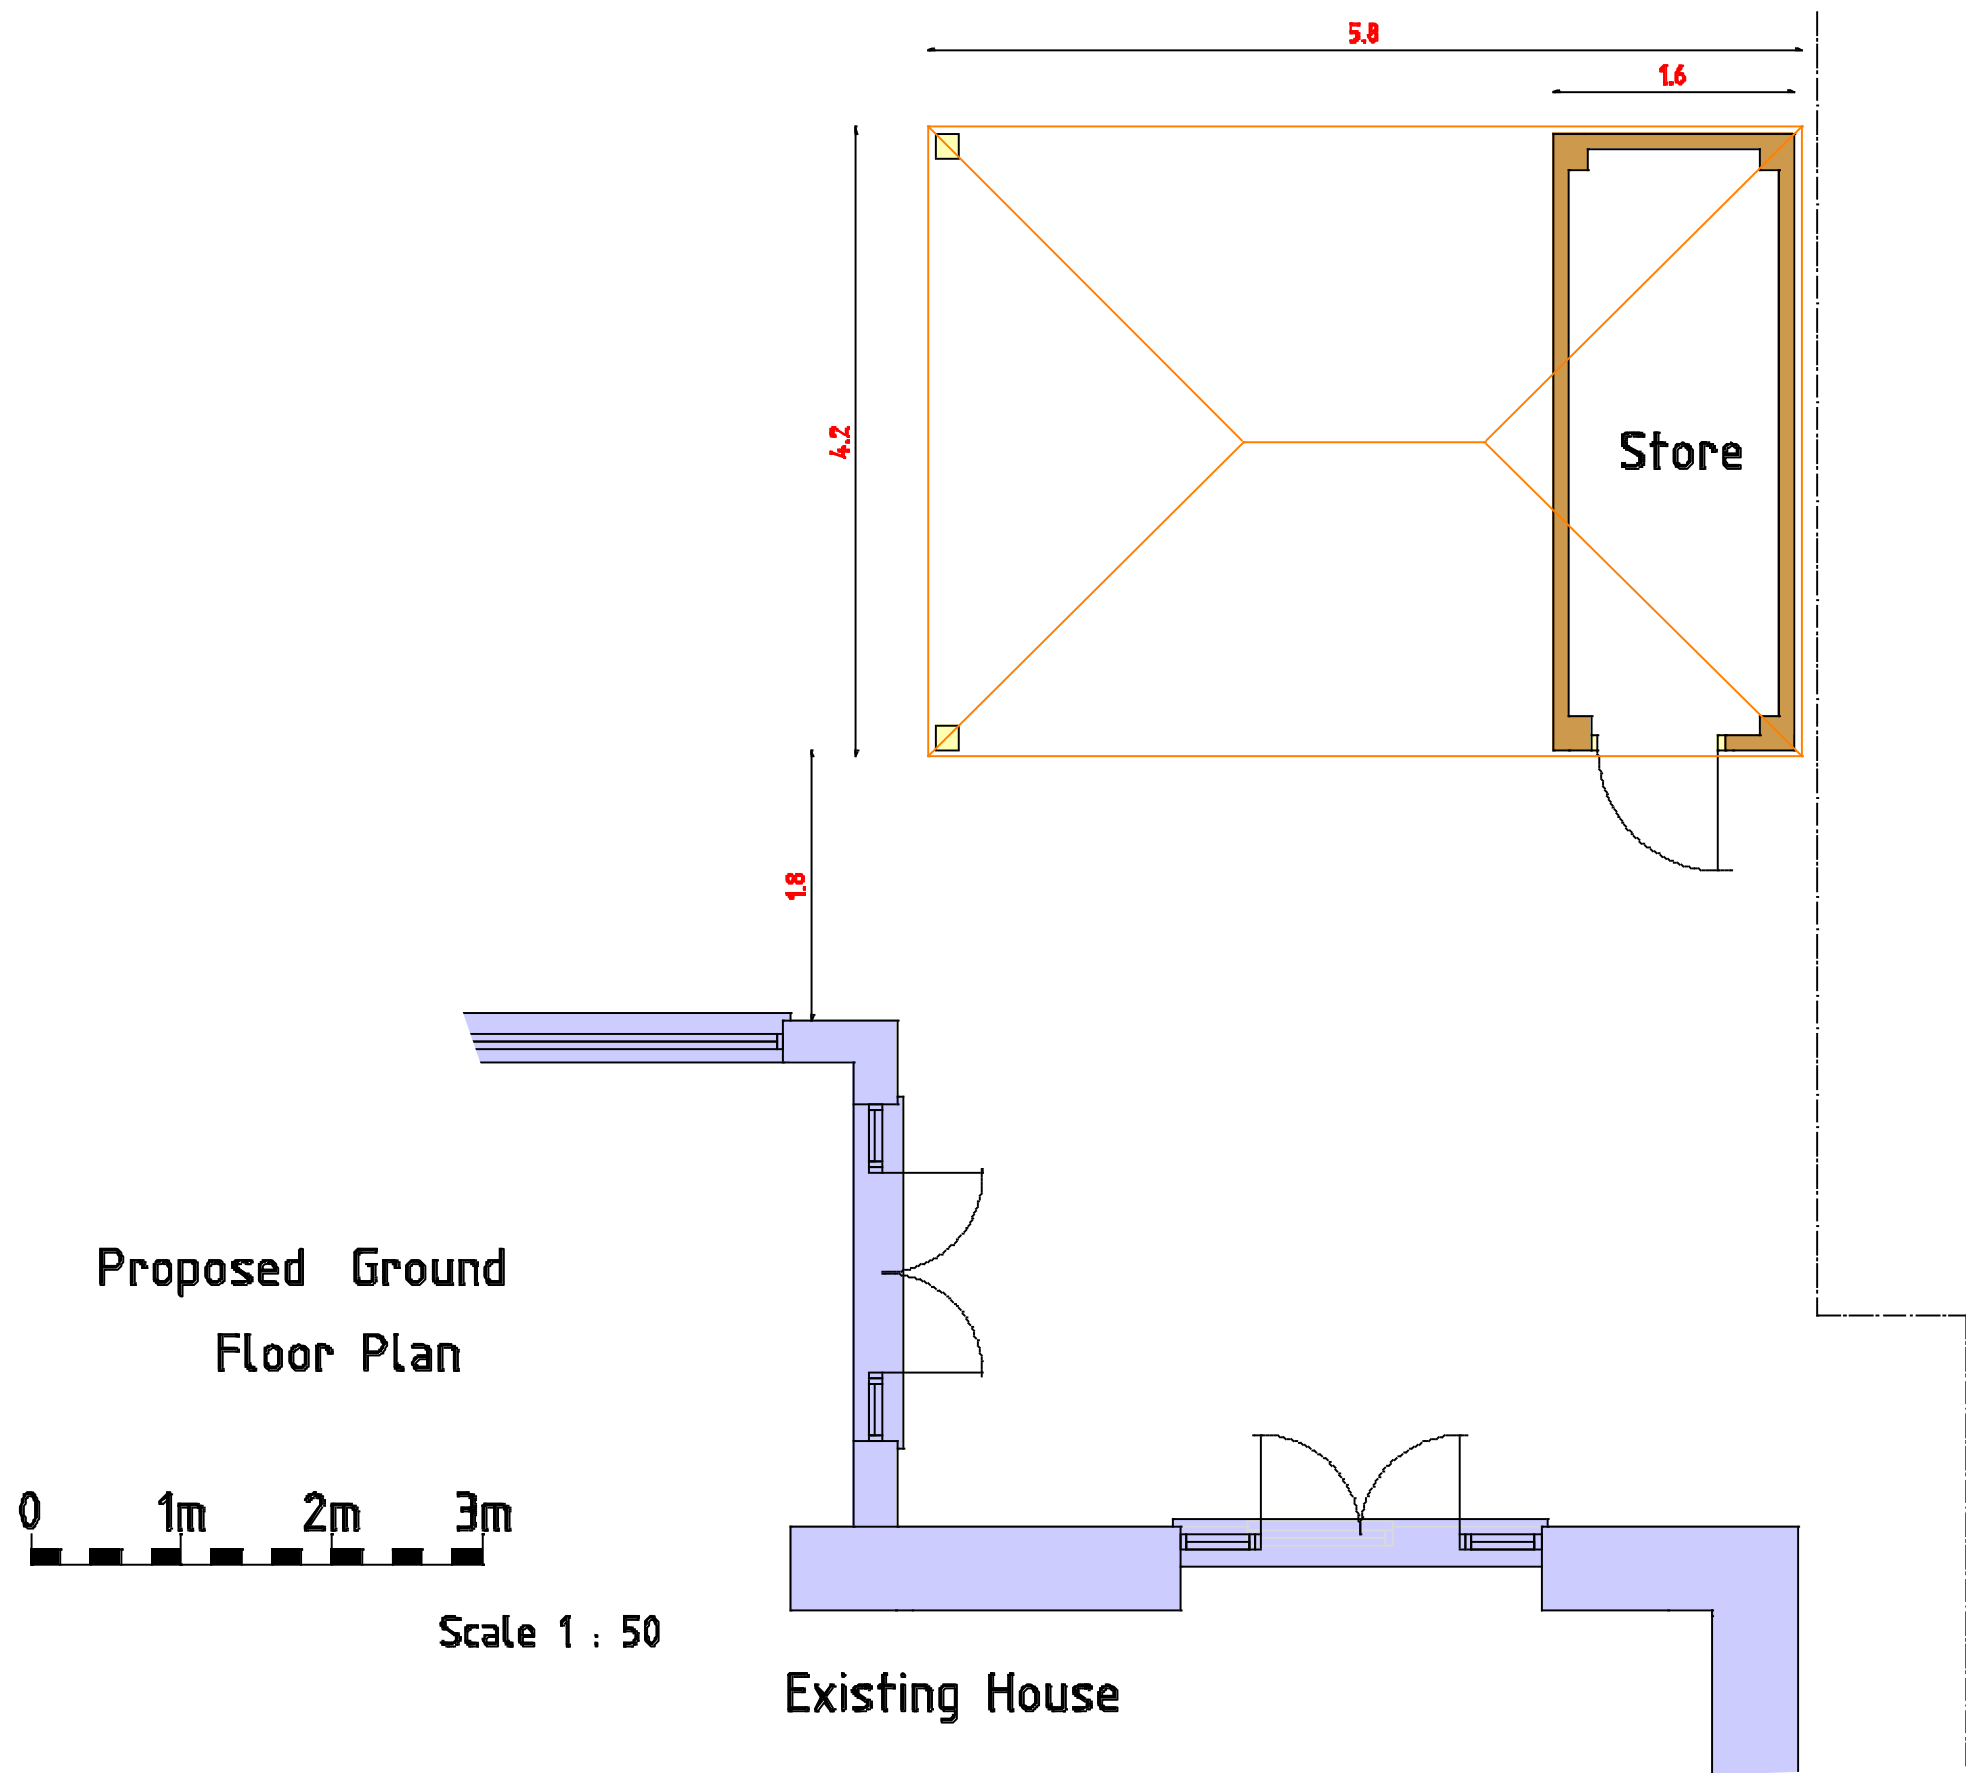


PROJECT
 Proposed covered patio area with
 integral store at Barn Cottage,
 Northfields Lane, Westergate
 PO20 3UH

CLIENT Mr A Needham

Scales
 1:50, 1:100
 1:500, 1:1250

Date
 Jan 2020

Drawn
 srb

Revisions
 A) Jan 20 Block plan amended

Drawing No 15/20/01

2A