



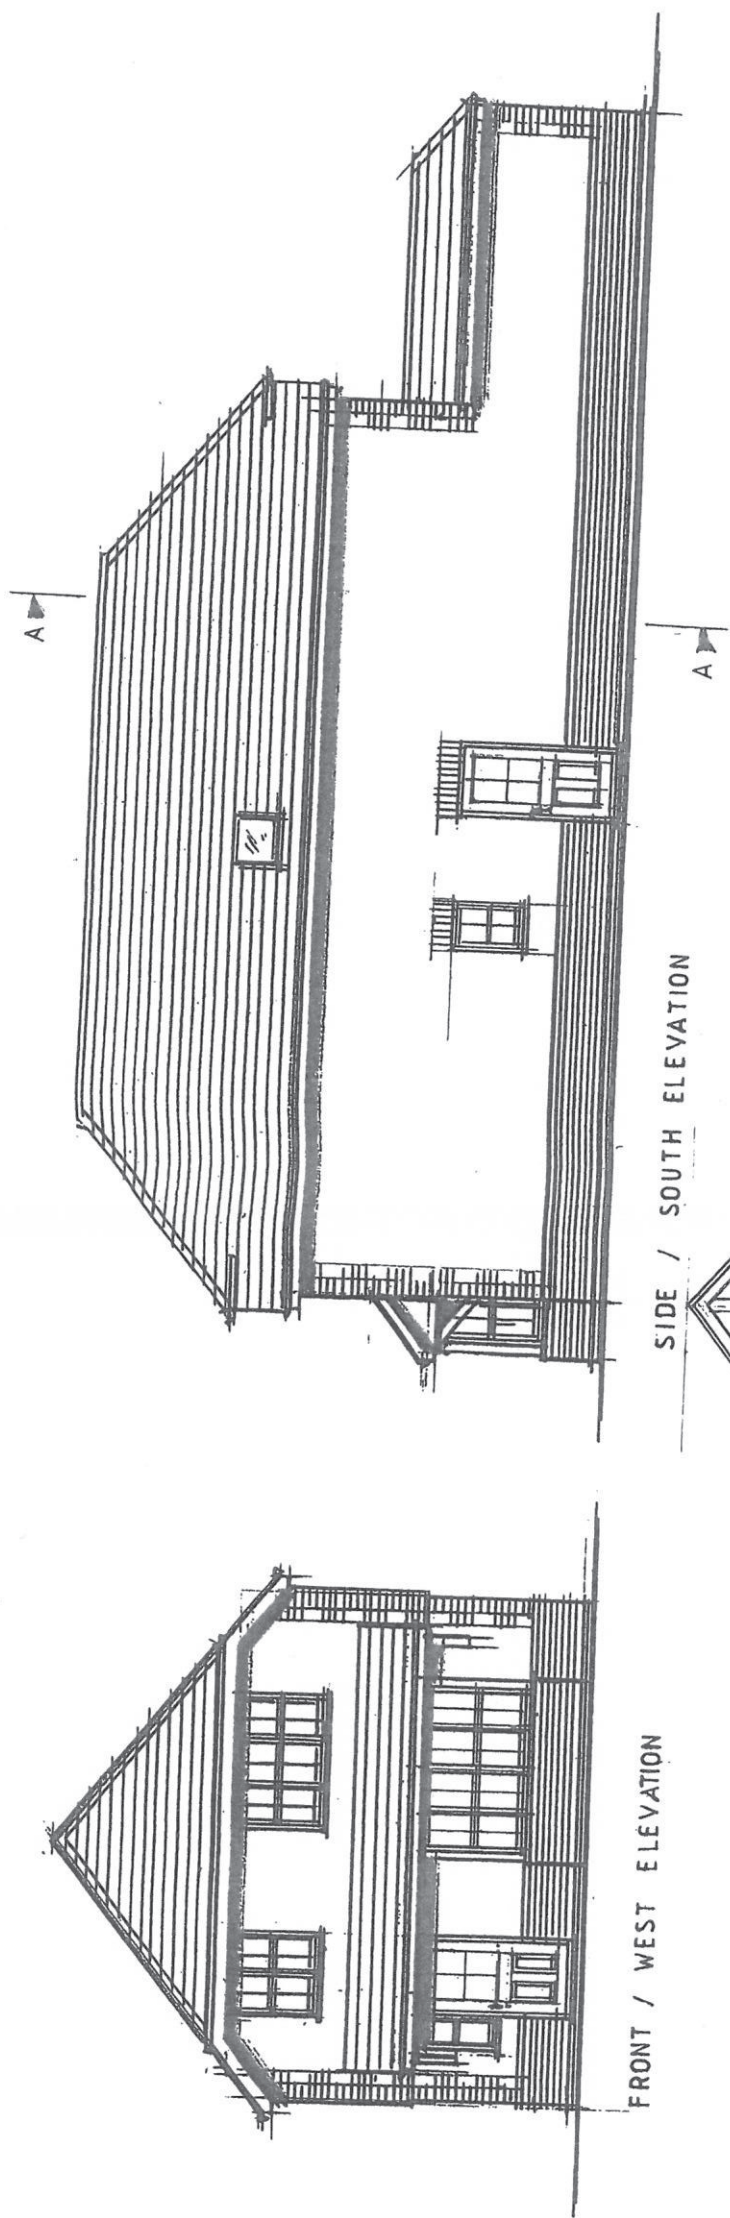

TYPICAL CROSS
SECTION - A - A

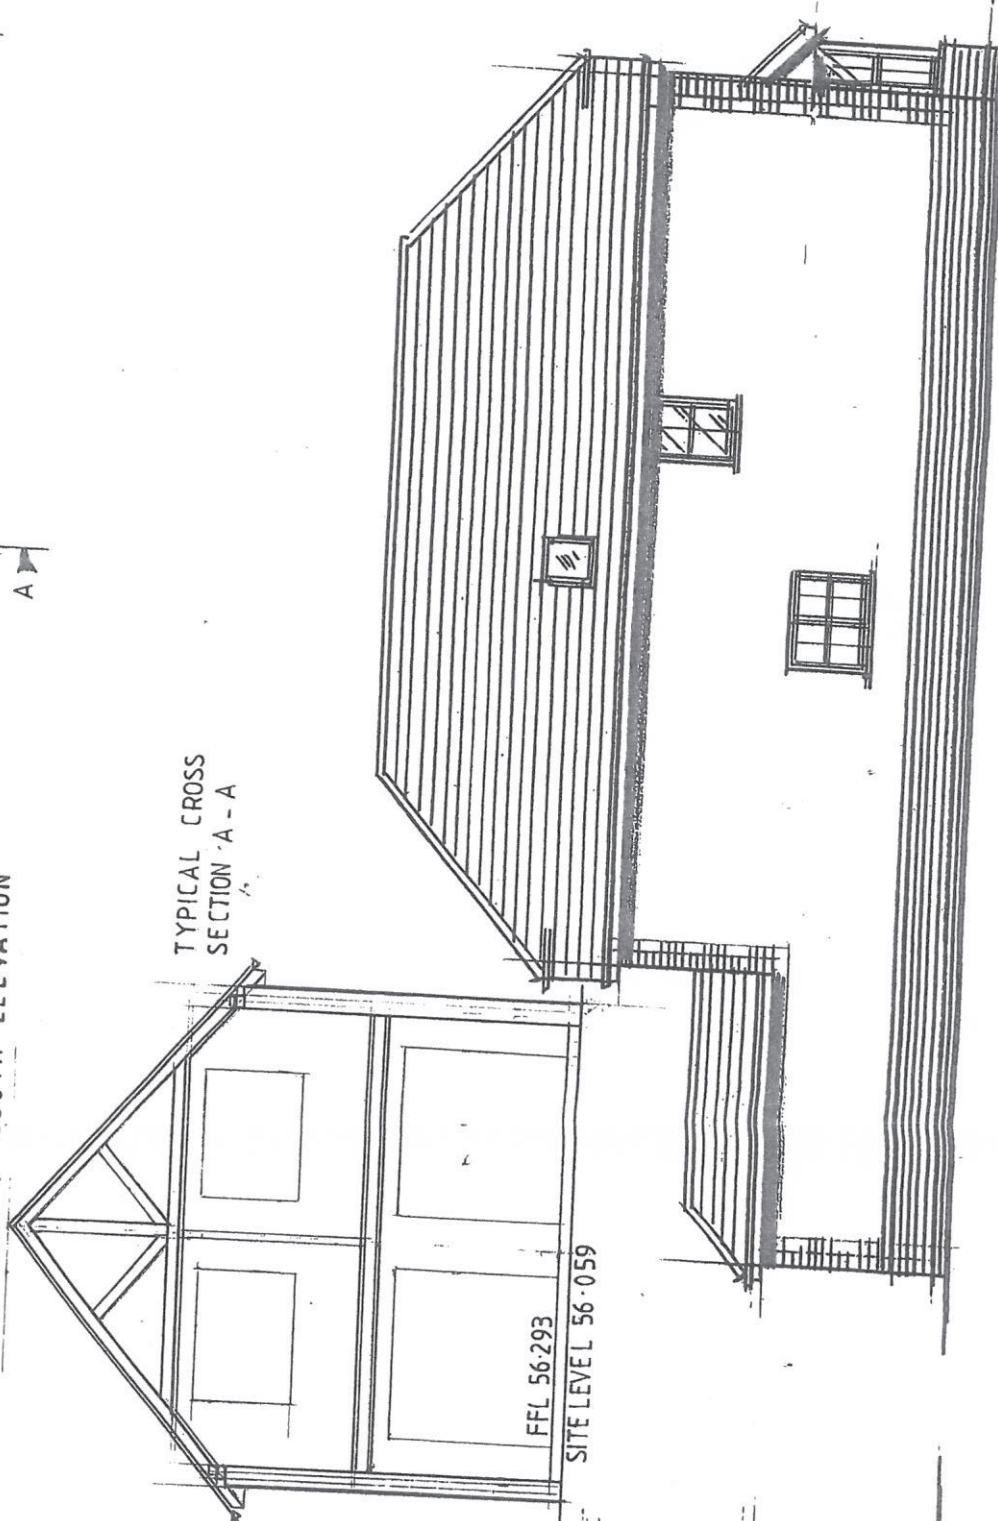

0 1 2 3 4 5 6 m

FFL 56.293
GROUND LEVEL 56.059

PROPOSED REPLACEMENT DWELLING **PLAN No KP 2**
PROPOSED ELEVATIONS. **SCALE 1 : 100**
"MILDMAY", HOOK LANE, ALDINGBOURNE, WEST SUSSEX.