This drawing and its contents are the strict copyright of
Architectura Design. No reproduction without permission.
Do not scale. Written dimensions to be used where given.
All dimensions and details to be checked on site.
FOR PLANNING PURPOSES ONLY

06/11/2024 Revision : Existing soakaways added
15/02/2025 Revision C : Rainwater butts added
Existing paved area replaced wi
Bradstone Woburn Rumbled Inf
block paving

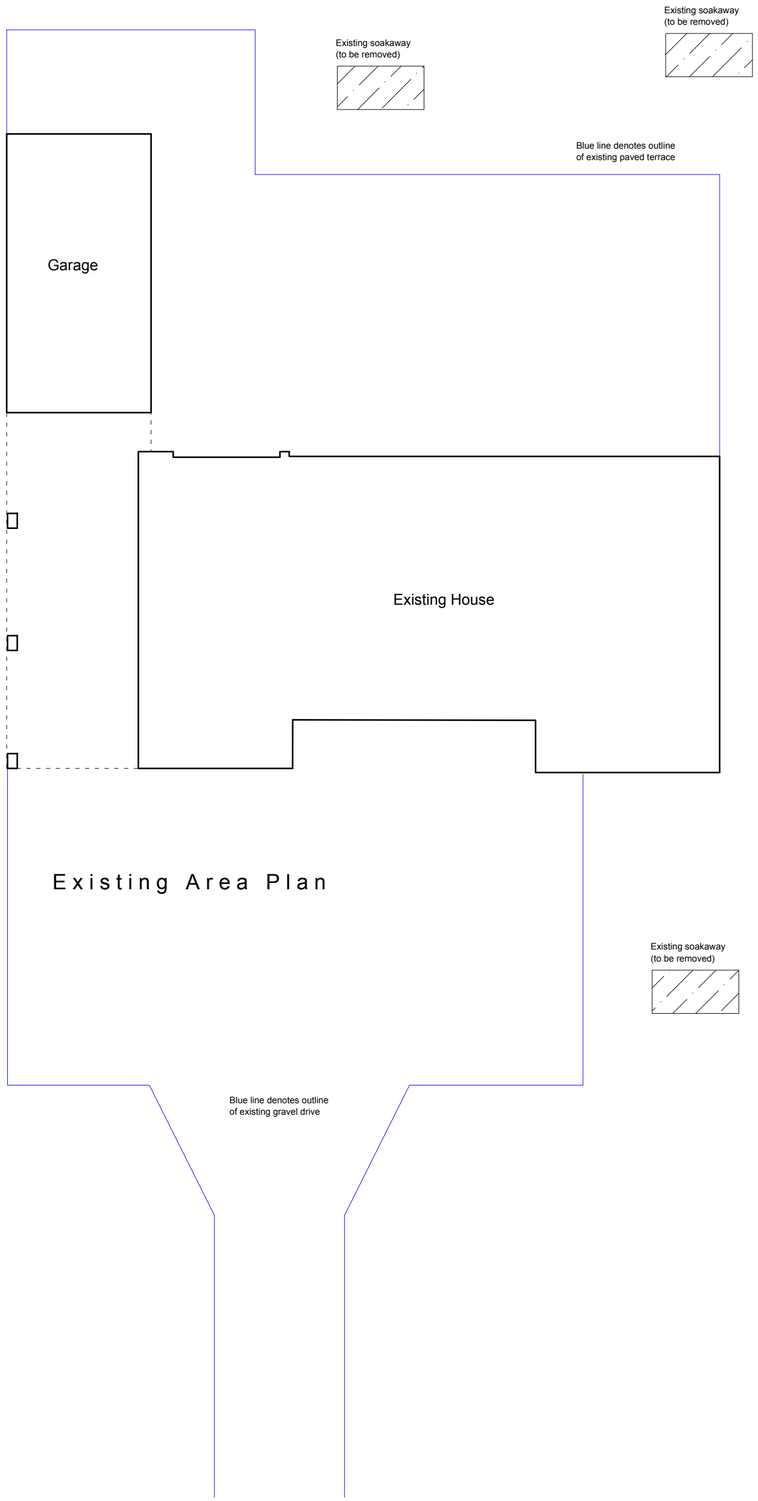

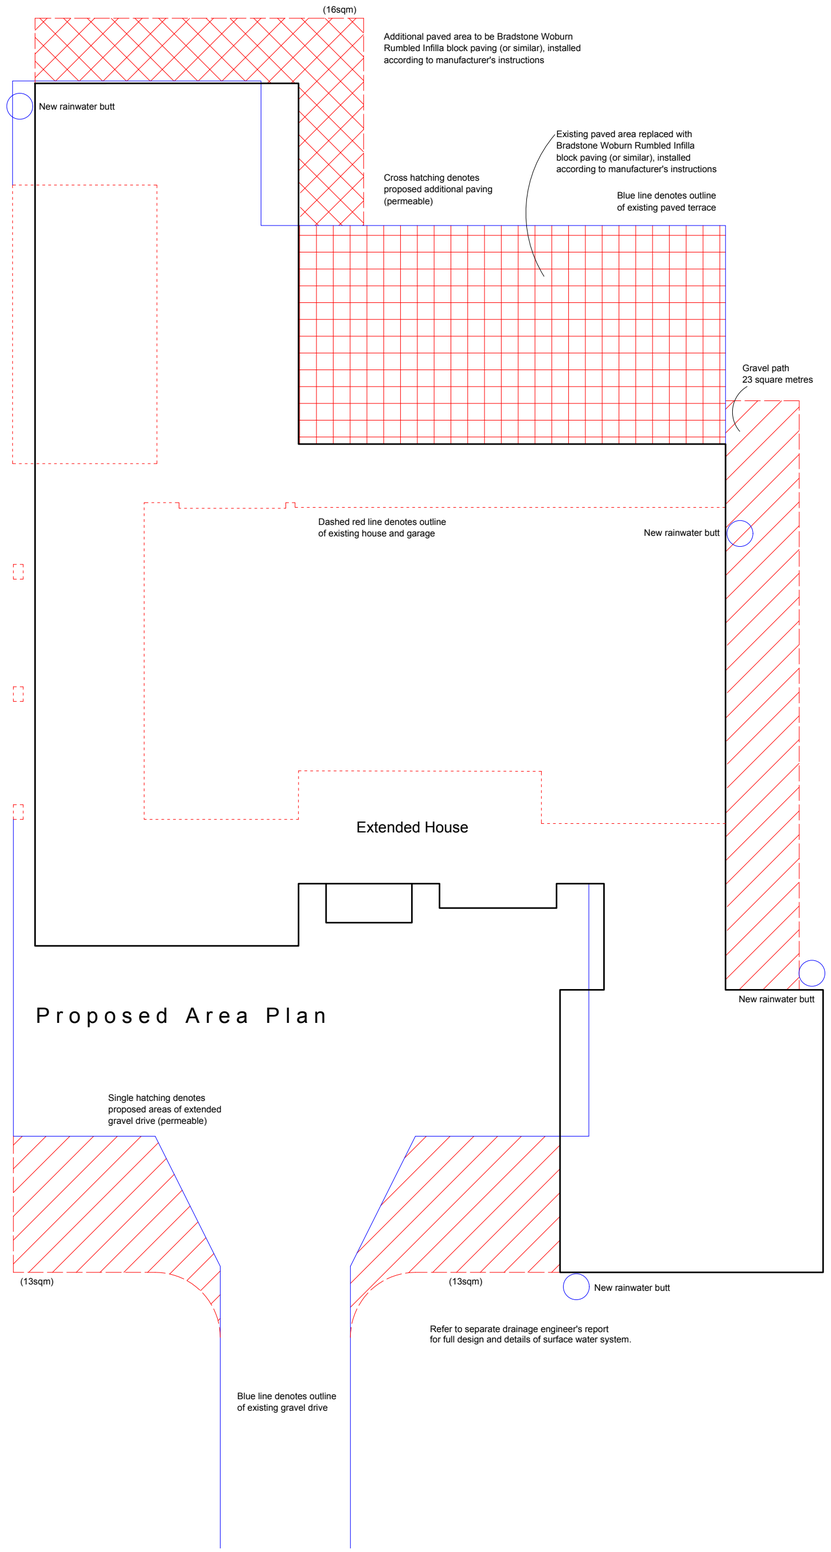

0 1 2 3 4 metres

Architectura
Architectural Design & Drawing Service

Proposed Extension and Alterations
at Stanwyck, Northfields Lane, Westergate
for Mr and Mrs G Vos

Drawing F20c August 2024 Scale 1:100 @ A2
Proposed Drawing - Existing & Proposed Floor Plans with externals