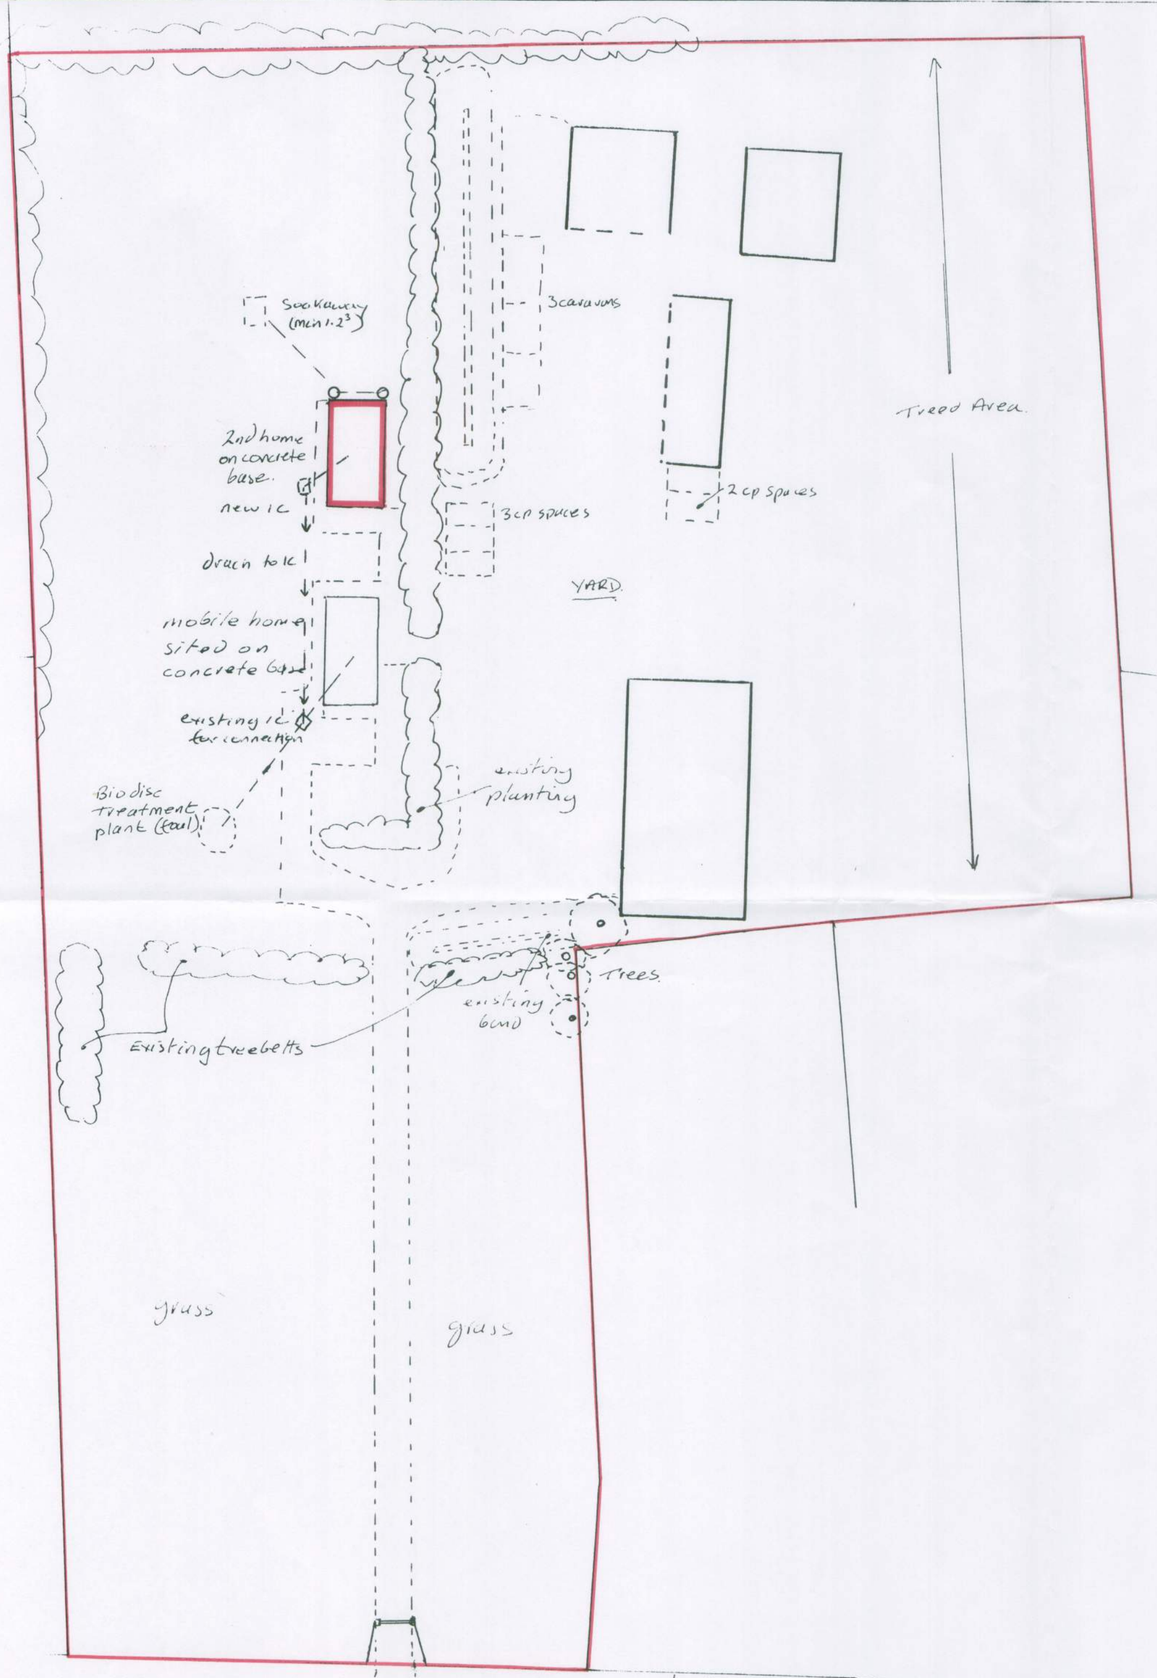

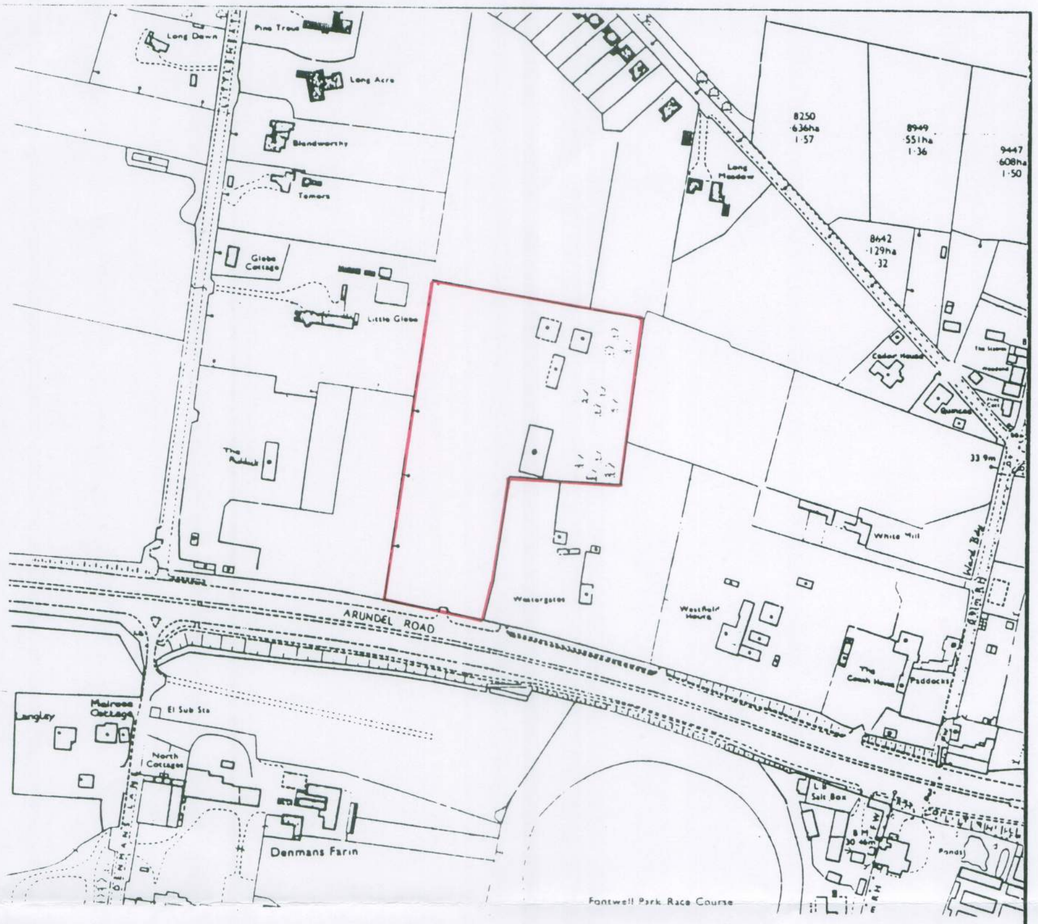

A.	Add drainage and delete storage of 2 caravans	5/13

Mr. J. Horton

The Old Barn, Arundel Road, Fontwell. BN18 0SX	Richard Stubbs MRTPI TEL: 01243 825944
Mobile Home (2nd)	06/12/A
1:2500 1:500 May 2013	1 of 1

ARUN DISTRICT COUNCIL AL/50/13/