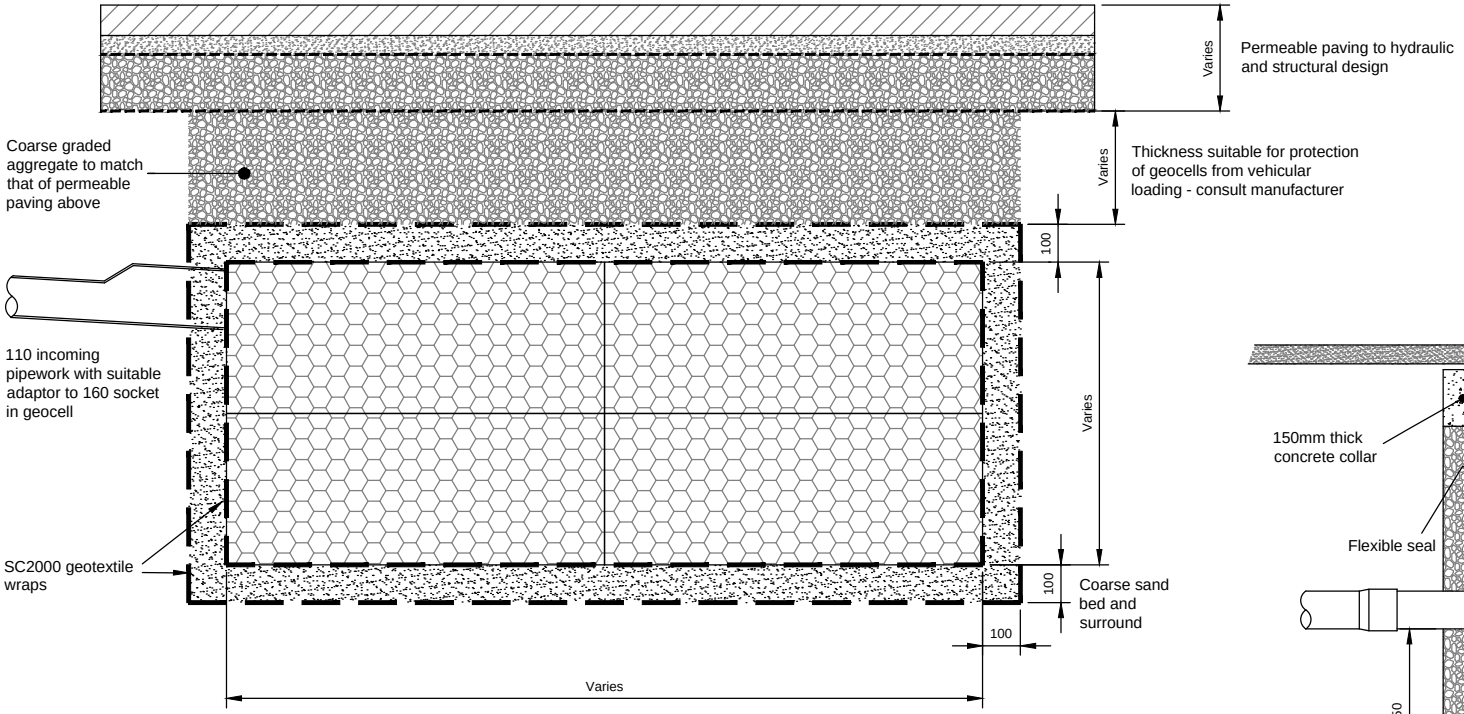

Typical Geocellular soakaway Unit
(for use in permeable paved areas)
Scale 1:20

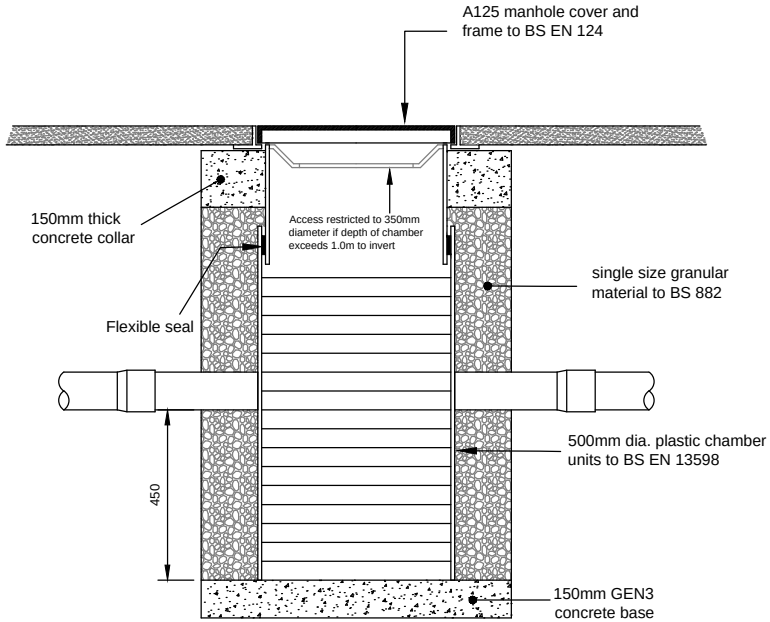

Typical Silt Trap Inspection Chamber Detail
(for use in landscaped areas and footways)
Scale 1:20

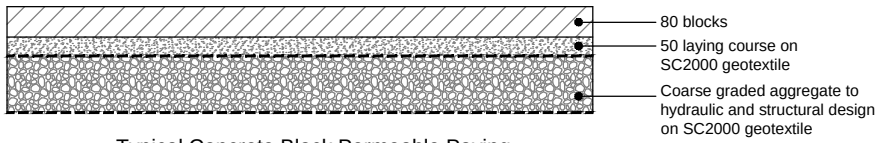

Typical Concrete Block Permeable Paving
Scale 1:20

Rev.	Description	App.	Chk.	Drn.	Date
-	Original	PC		RTFC	6.6.17

Client: Mr Duggin

Project: Land at Fontwell Avenue, Eastergate

Notes

Title: Drainage Construction Details

Scale 1:20 | At original A4 | © Robert Clark Associates Ltd

Drawing Number: 1730/D5.1

Revision: -

Robert Clark Associates Ltd
Chartered Civil Engineers
Willow Cottage, Herne Lane
Rustington, West Sussex BN16 3EE
Tel: 01903 778945 Fax: 01903 778967