



NOTES


CONTRACTORS MUST VERIFY ALL DIMENSIONS ON SITE BEFORE COMMENCING ANY WORK ON SHOP DRAWINGS

DO NOT SCALE FROM THIS DRAWING

MJBAINS LTD COPYRIGHT

BIM TRANSMITTAL DISCLAIMER

MJBAINS LTD MAKES NO EXPRESS OR IMPLIED WARRANTIES WITH RESPECT TO THE CHARACTER, FUNCTION, OR CAPABILITIES OF THE DATA (INCLUDING OF 3RD PARTY DATA INCORPORATED WITHIN), OR THE SUITABILITY OF THE DATA FOR ANY PARTICULAR PURPOSE BEYOND THOSE ORIGINALLY INTENDED BY MJBAINS COOPER CONSULTING LTD. PLEASE REFER TO OUR STANDARD TERMS AND CONDITIONS FOR FURTHER DETAILS.

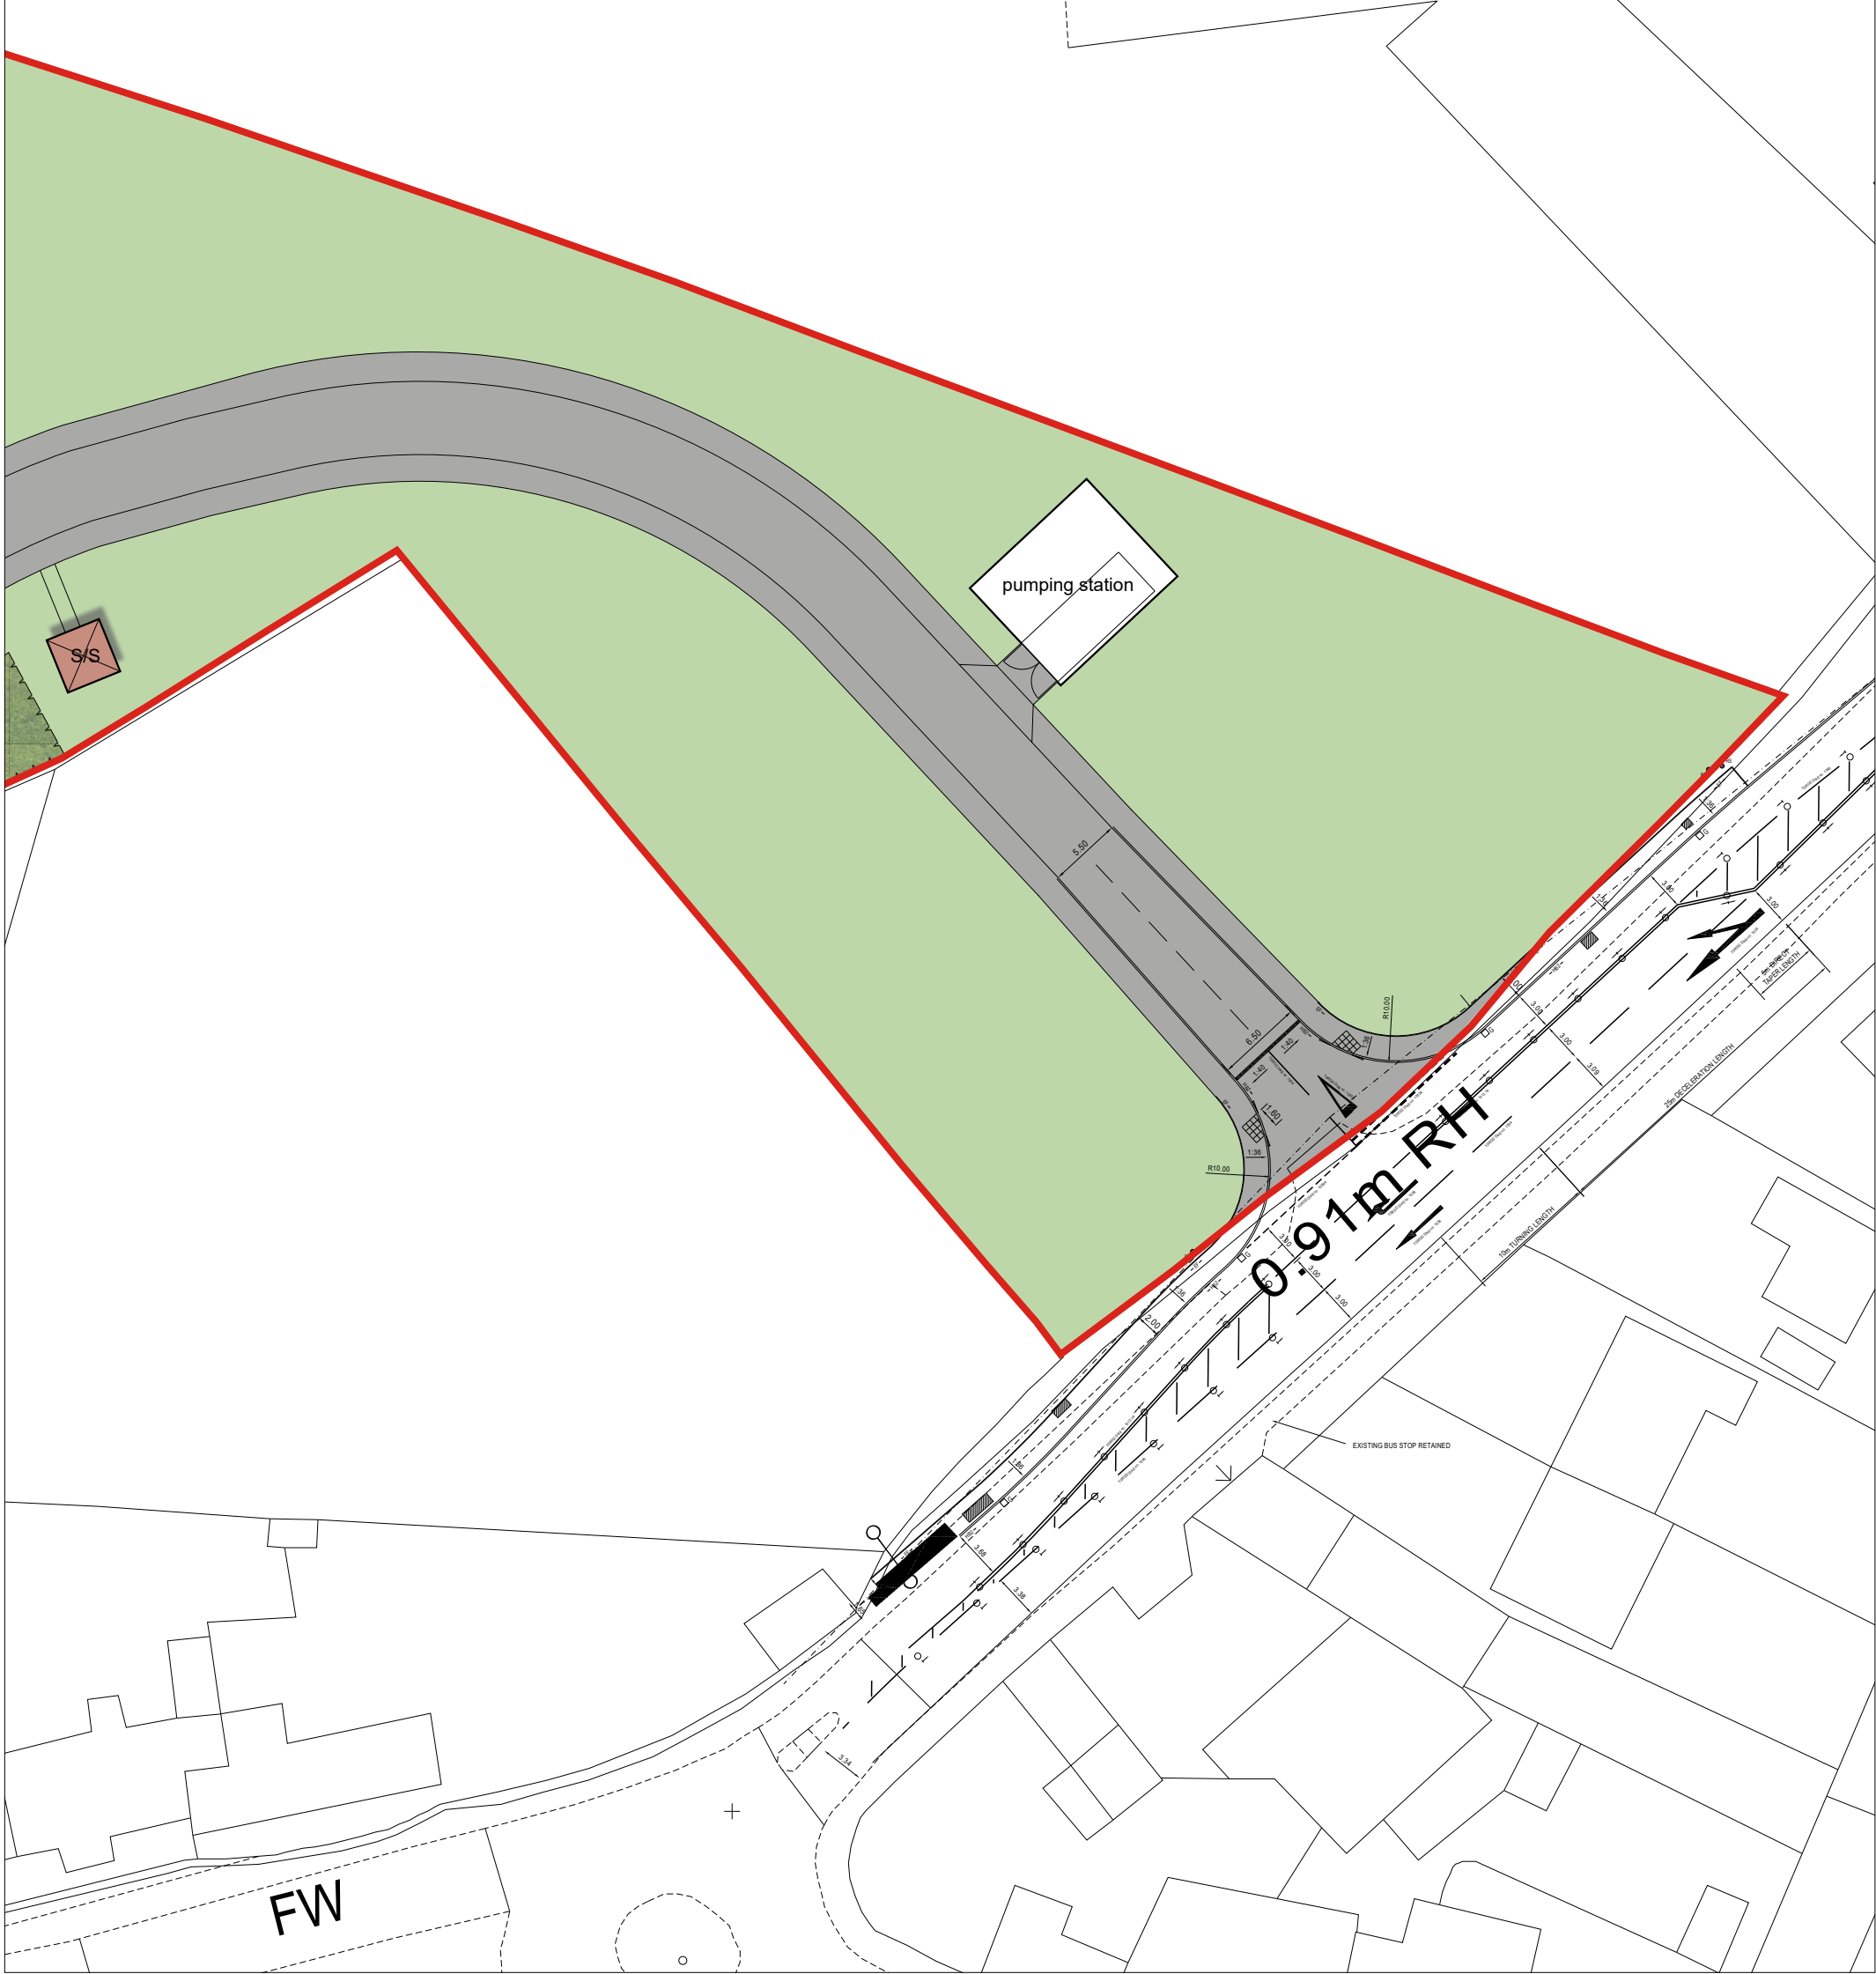

C	Area around plots 52-57 amended; visitor spaces in front of plot 56 reallocated in front of plot 122	12.01.2018	
B	Footway added behind plots 151-173, 167, 1-6, 7-18, 85-91, 100-101, 105. Emergency link amended Footway link to the northwest of the site removed. Parking bays for plot 142 pushed back to allow 6.5m for tracking purposes. Illustrative landscape added; Crossing points added. Minor graphical amendments	18.12.2017	
A	Boundary treatments amended to include hedge within private gardens on some plots	25.09.2017	
REV	AMENDMENT	DATE	CHKD
DRAWING STATUS			
PLANNING			

McBains

McBains Ltd
5th Fl, 26 Finsbury Square London EC2A 10S
+44 (0)20 7786 7900
mcbains.co.uk


CLIENT: **Taylor Wimpey**

PROJECT: LAND AT NYTON NURSERIES
EASTERGATE AND WESTERGATE
WEST SUSSEX

DRAWING TITLE: SITE LAYOUT PLAN

ARCHITECTURE

SCALE	DRAWN BY	CHECKED	DATE
1:500 @ A0	FC/TS	POR	JUL'17
1:1000 @ A2			
DRAWING NUMBER		REVISION	
59650-101		C	

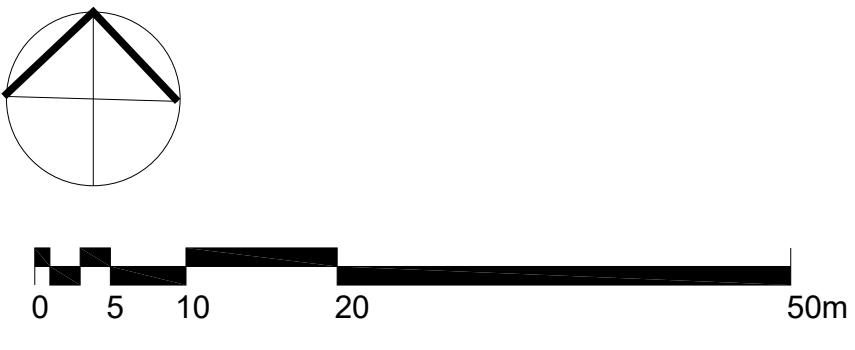

B 2233