





BLOCK PLAN 1:500 @ A3

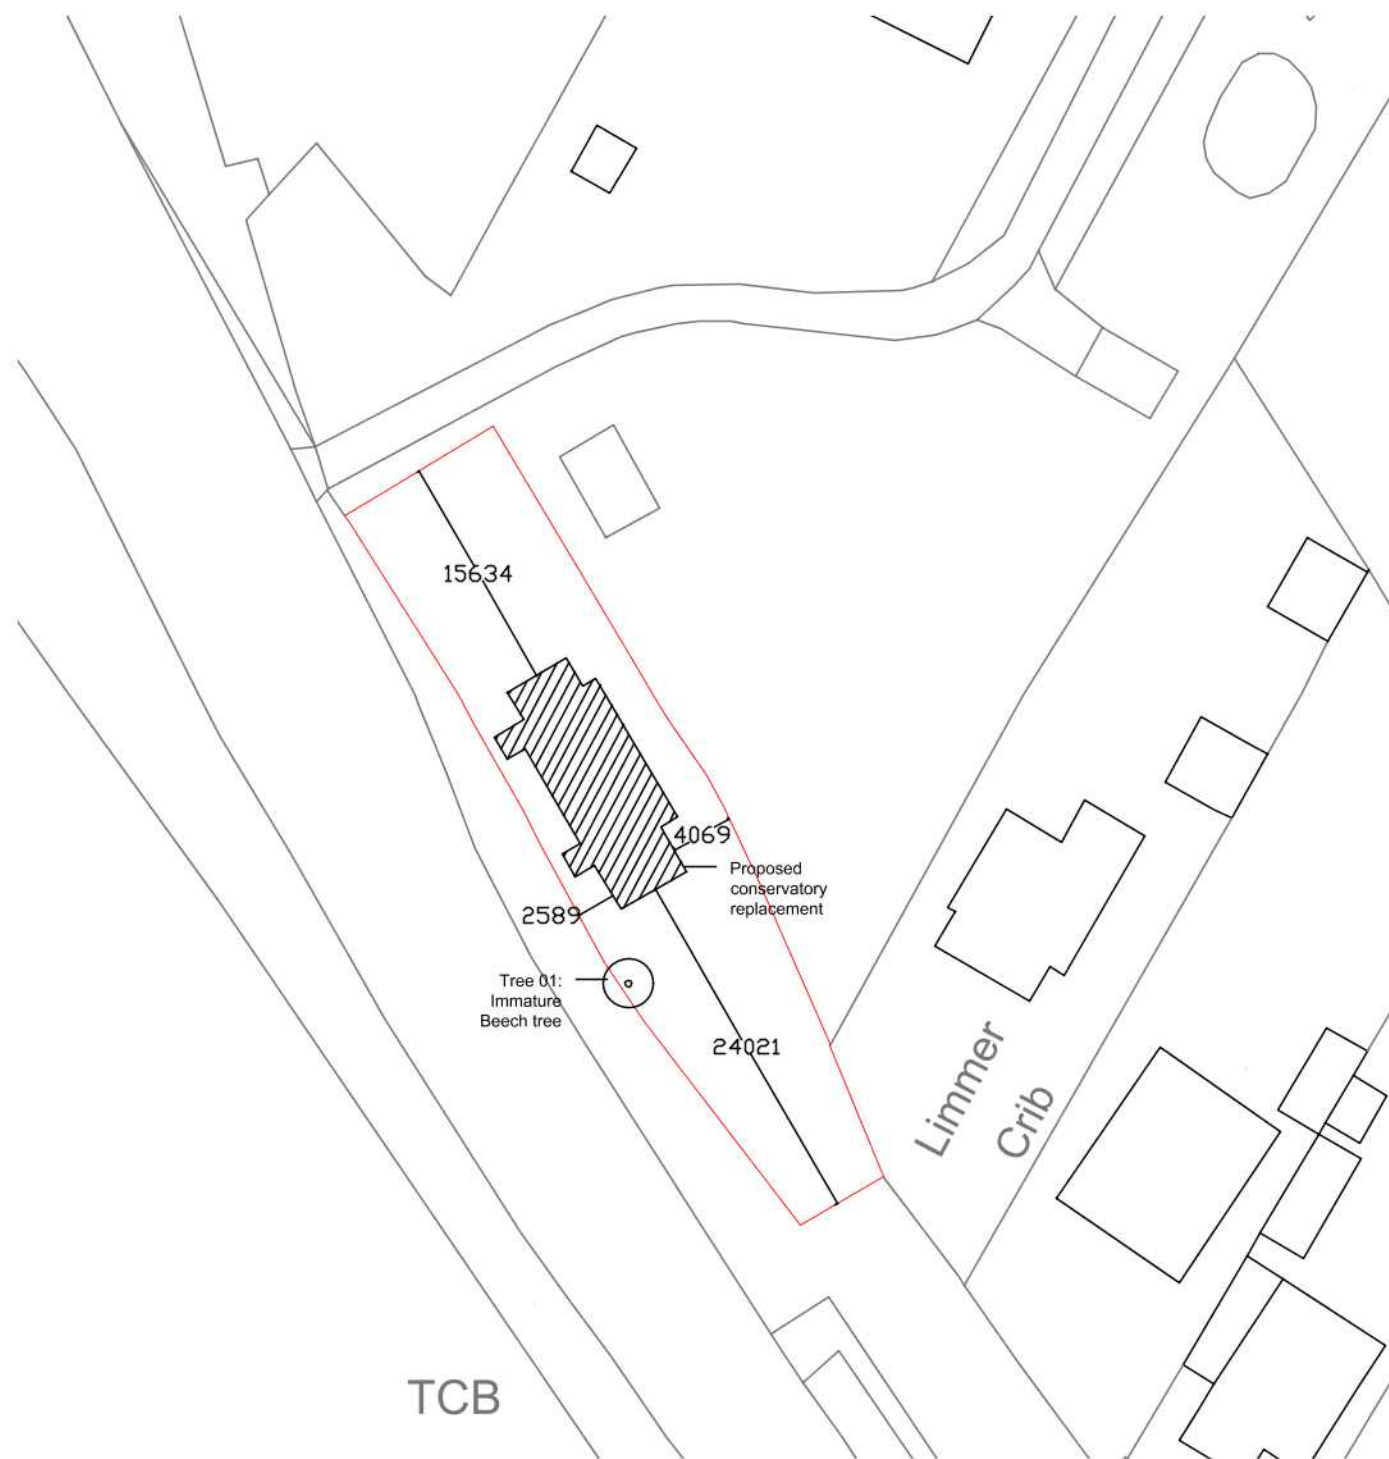

LOCATION PLAN 1:1250 @ A3

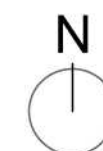

CONSERVATORY REPLACEMENT

MR G SAYER
Limmer Pond Cottage,
Nyton Road, Aldingbourne
Chichester, PO20 3TX

Dwg no:	01 Location and Block Plan
Date:	07.07.20
Drawn:	KAH
Revision:	-