



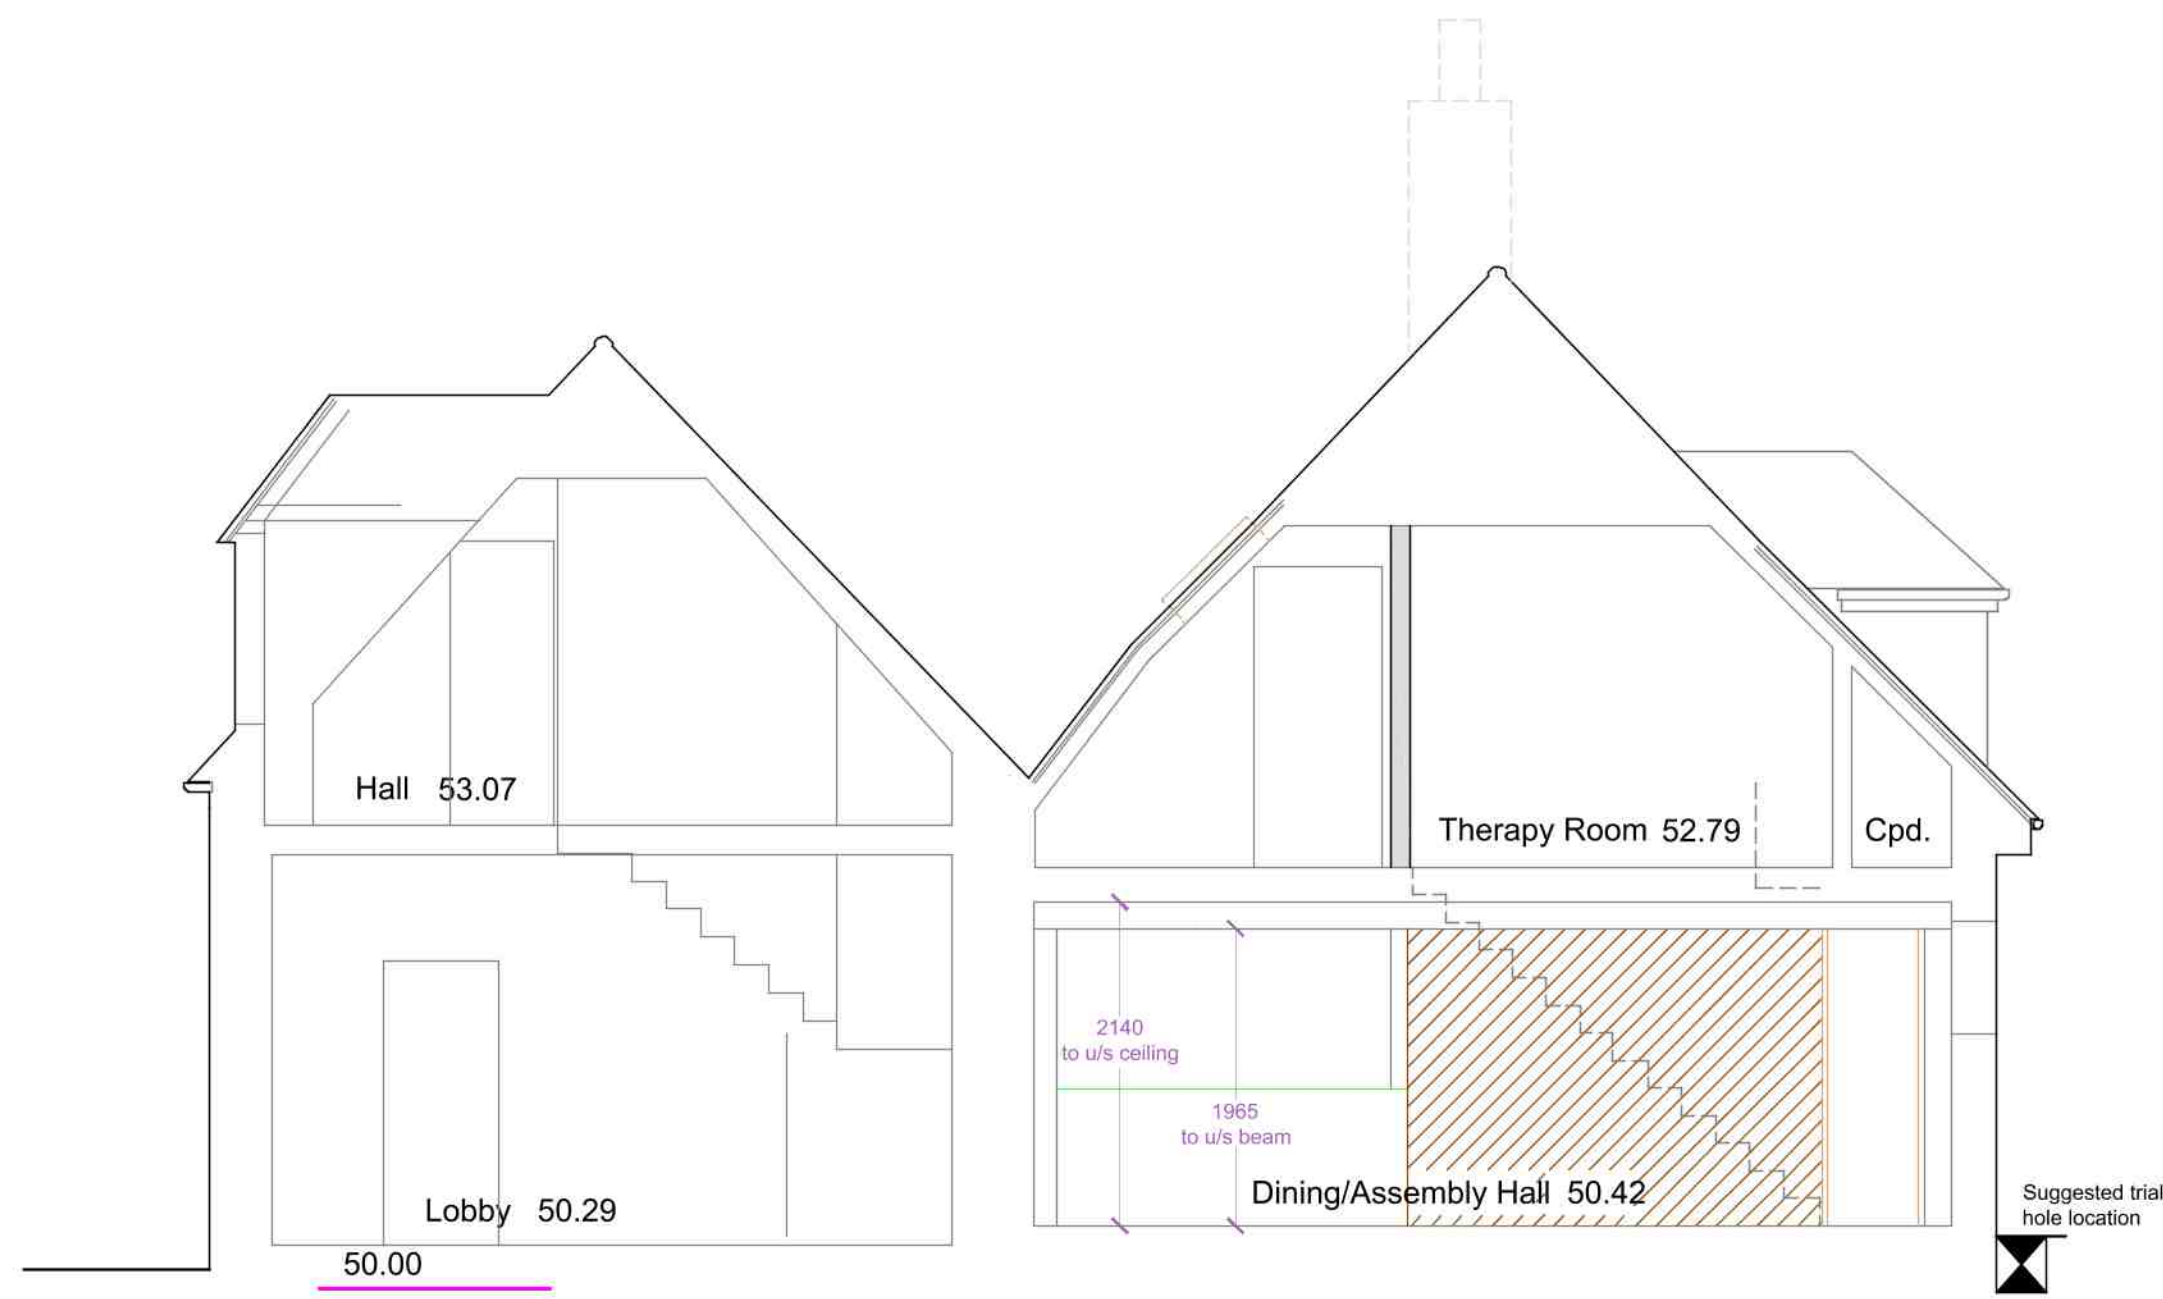

Section A–A

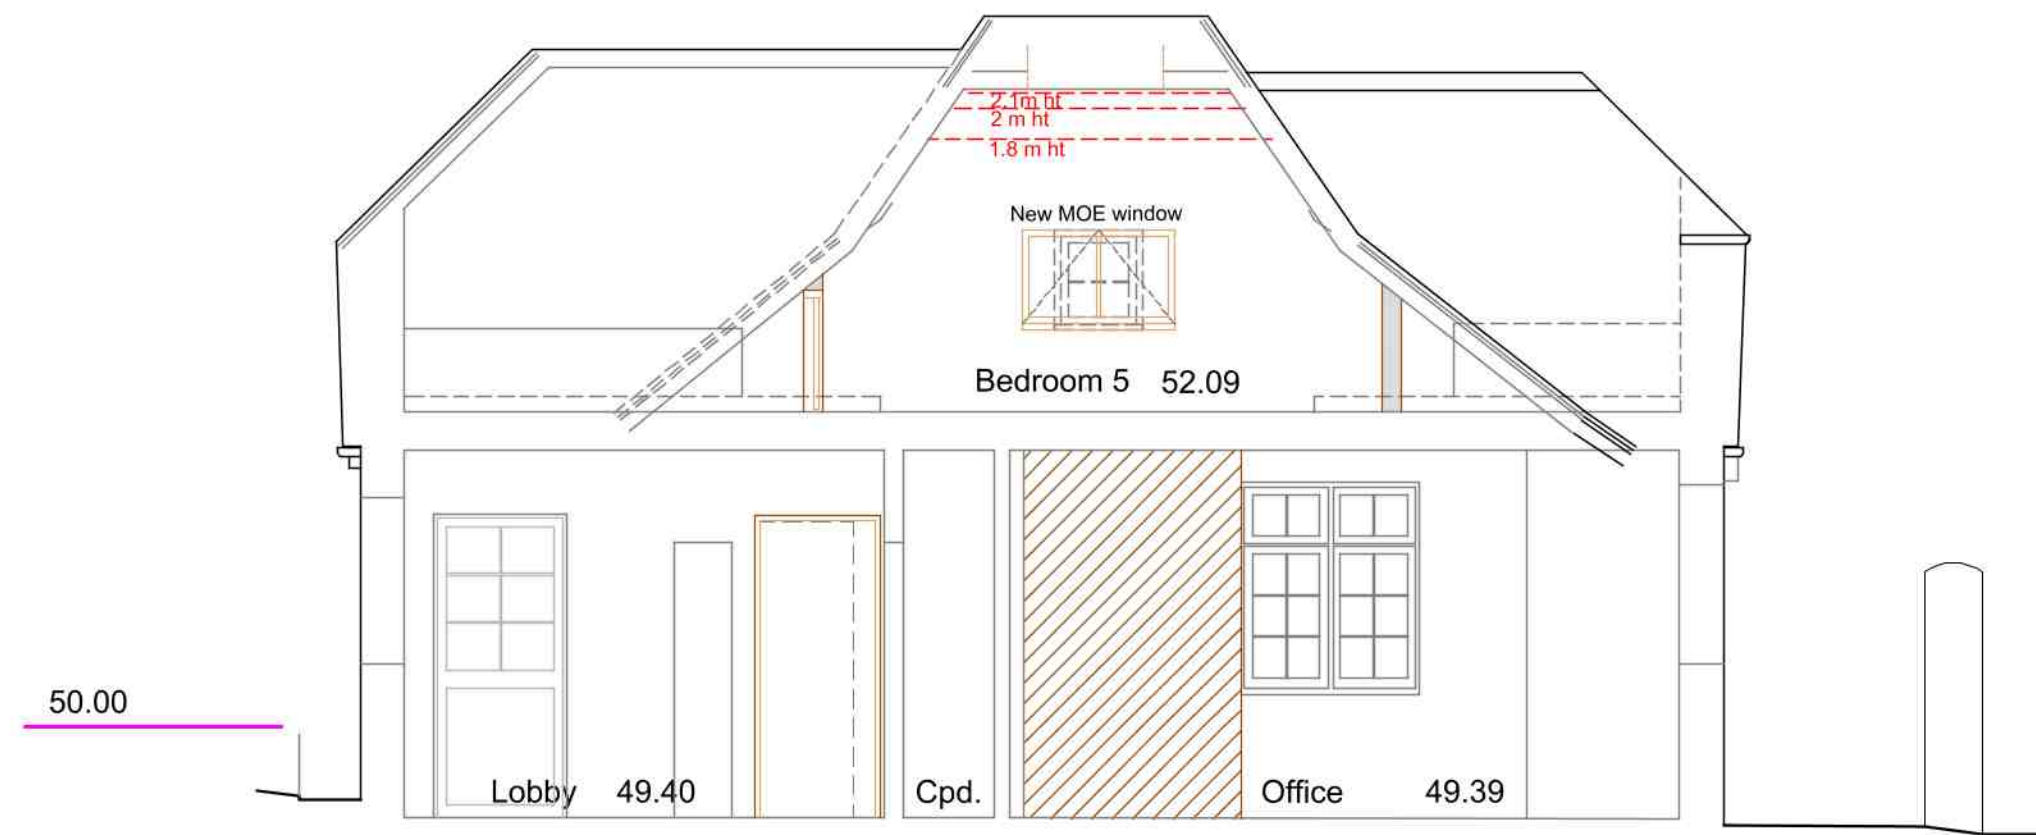


Section B–B



Section C–C



Section D–D

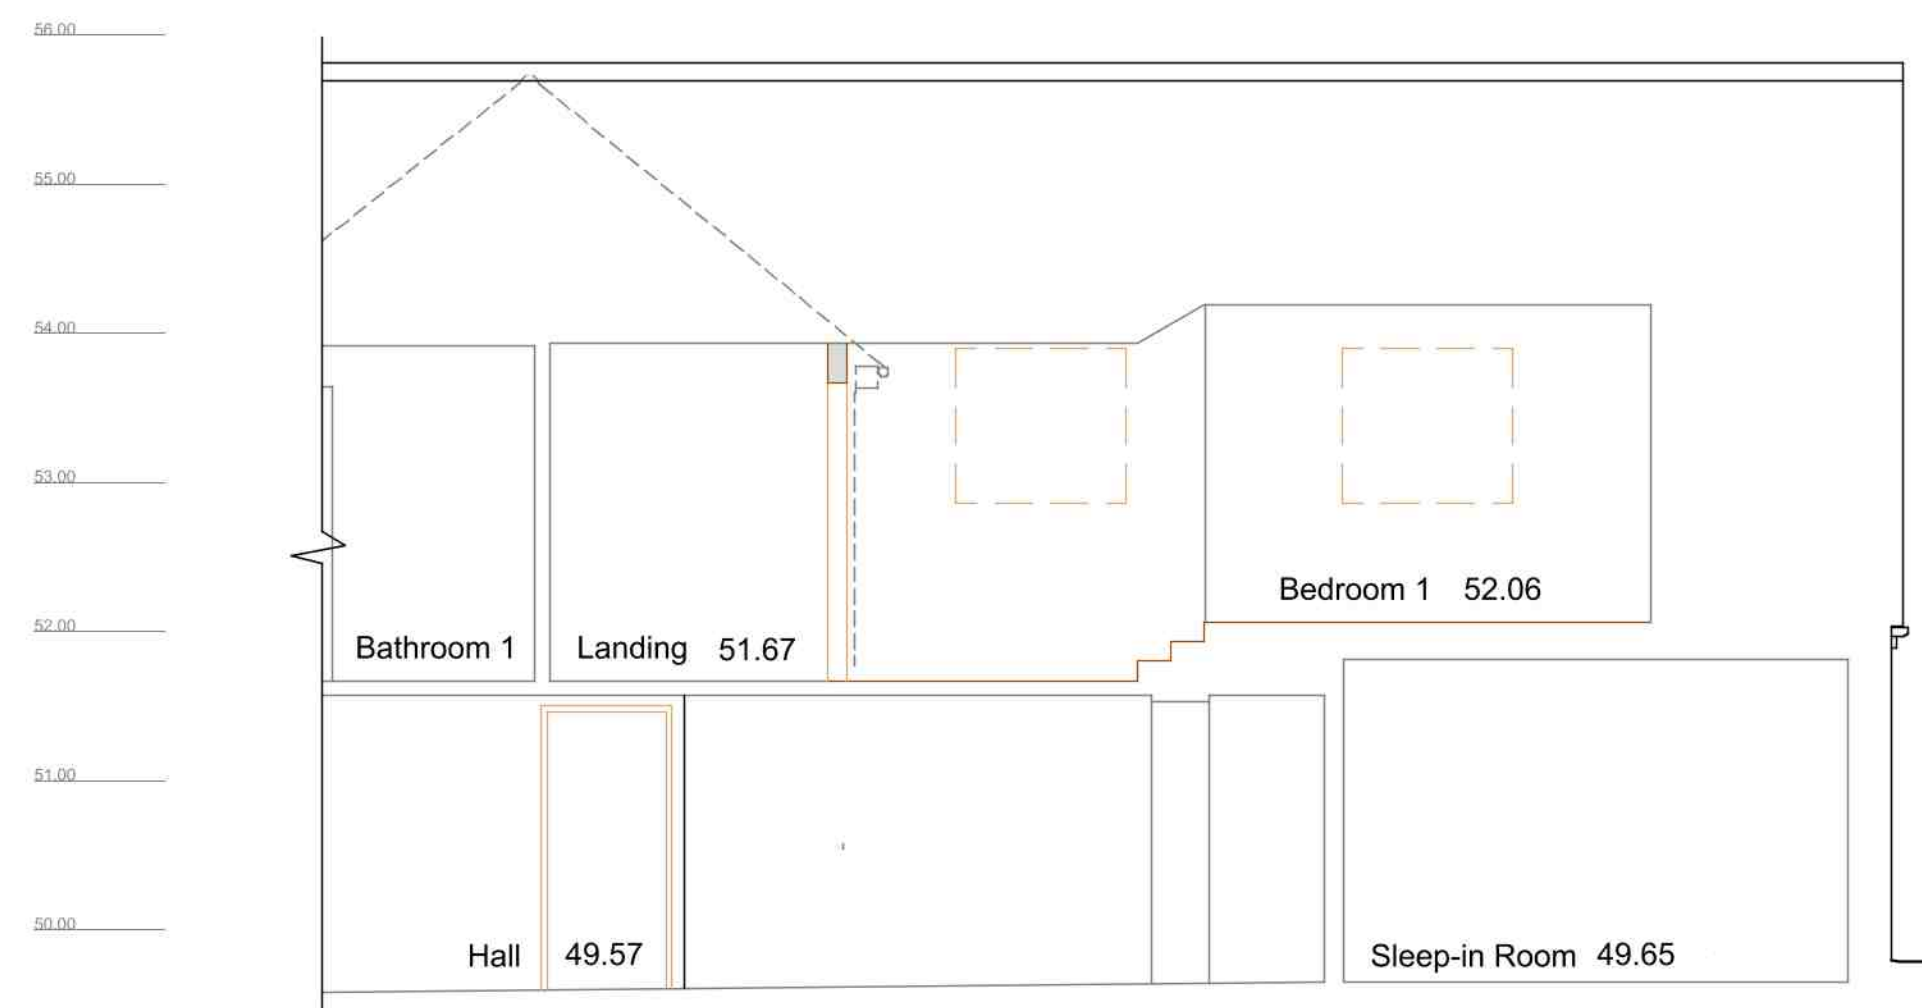

Section E–E



This drawing is the property of Fuller Associates and is not to be copied, reproduced, retained or disclosed to any unauthorised person either wholly or in part without prior consent. Do not scale from this drawing except for Planning purposes. Use all figured dimensions only. All figured dimensions to be checked on site prior to construction. All discrepancies, errors and omissions to be reported to Fuller Associates prior to construction. Layout and dimensions existing building to be checked on site.

Chartered Surveyors • Architectural Design
FULLER
ASSOCIATES

10-11 The Parade, Willowhayne Crescent,
East Preston, West Sussex BN16 1NS

tel: 01903 774754

email: architectural@fuller-associates.co.uk
www.fuller-associates.co.uk

Job Title
The Paddocks, Days Lane, Fontwell
Client
Amicus Community

Drawing Name
Sections A, B, C, D and E - Proposed

Drawing Status
Planning

Drawn by AP Date Apr 21
Checked by DF Date Apr 21

Drawing Scale
1:50 at A1

Drawing No Status Revision
203095/ 013

Sections 1:50