


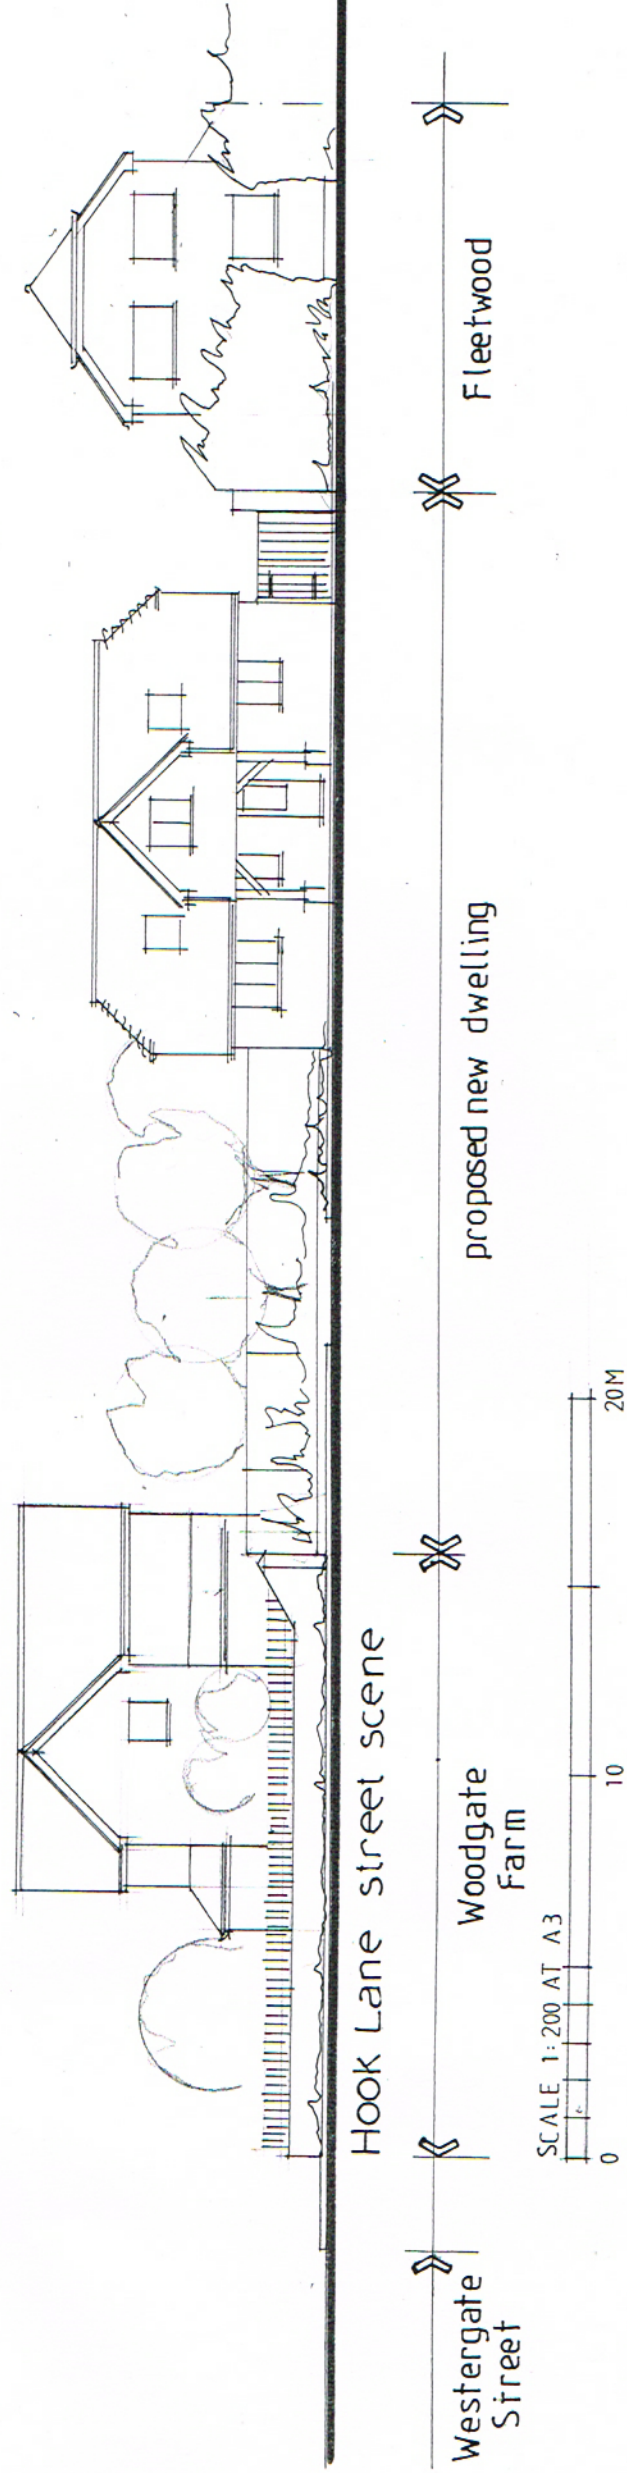

RJCA Chartered Architects

The White House, 2 Lavant Road
Chichester, West Sussex PO19 5RQ

Tel: 01243 779600

Mobile: 07973435493

Email: rjcatkinson@btinternet.com

Project Name: Woodgate Farm, Woodgate

Drawing: Proposed new dwelling – street scene

Drawing Number: 2016/36/08

Rev.