


Lynnyrd Wolfe


From: Simon Davis
Sent: 09 July 2019 10:10
To: Planning.Responses
Subject: AL/52/19/DOC
Attachments: DOC050719-05072019153551.pdf

Please see Action Sheet

Kind Regards



-----Original Message-----

From: Gavin Pearson 
Sent: 09 July 2019 09:59
To: Simon Davis 
Cc: Nina Harde 
Subject: FW: Send data from MFP11914067 05/07/2019 15:35

Simon

Here is the amended notated landscape plan. Apologies.

Kind Regards

GAVIN PEARSON
Project Manager

Scandia-Hus Ltd
Oakleigh House - 12 Scandia-Hus Business Park - Felcourt Road - Felcourt East Grinstead - West Sussex - RH19 2LP

