



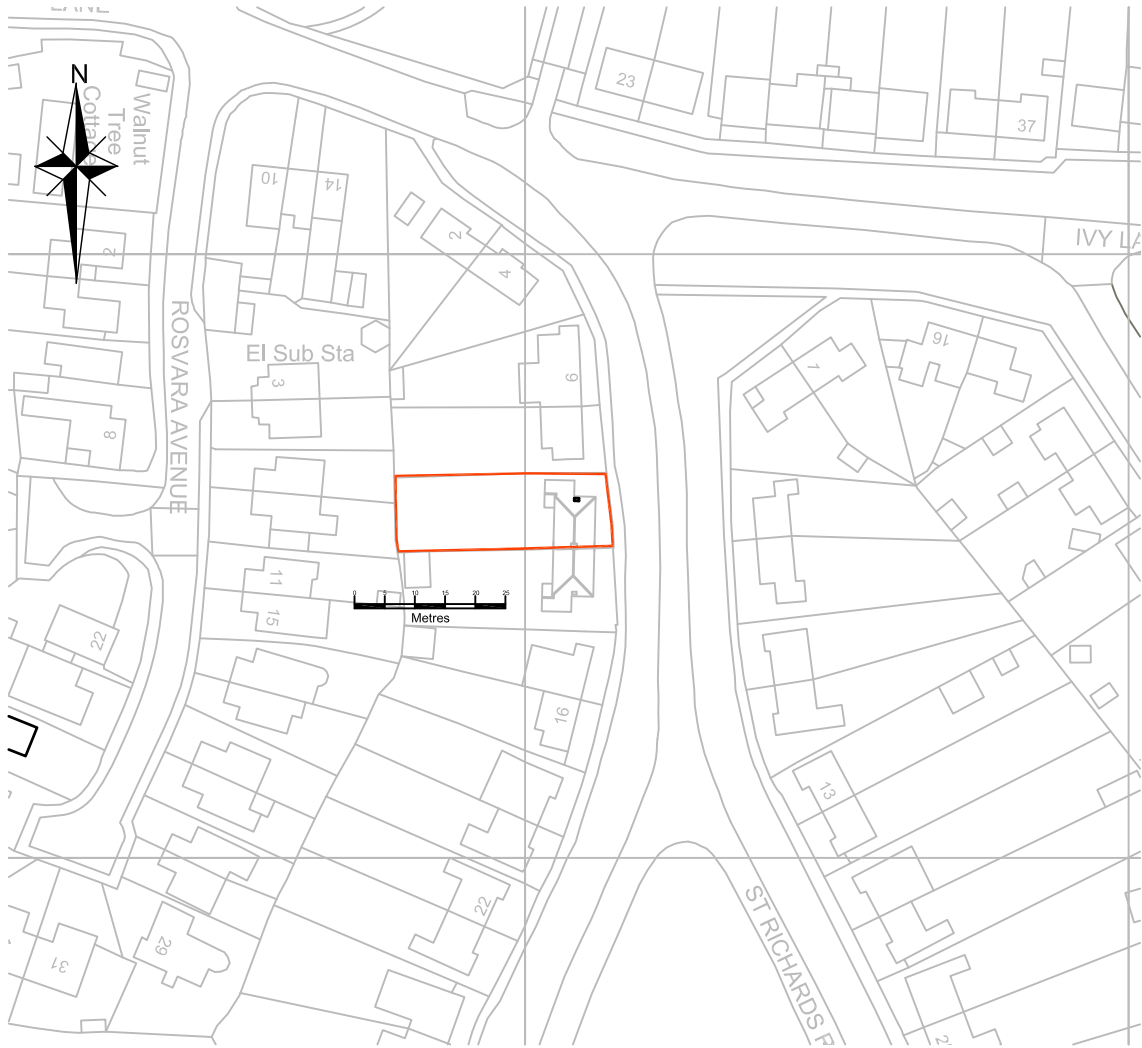

SITE LOCATION PLAN

Scale 1/1250

OS Serial No OI 1470626
Mapping supplied by:
Latitude Mapping Limited

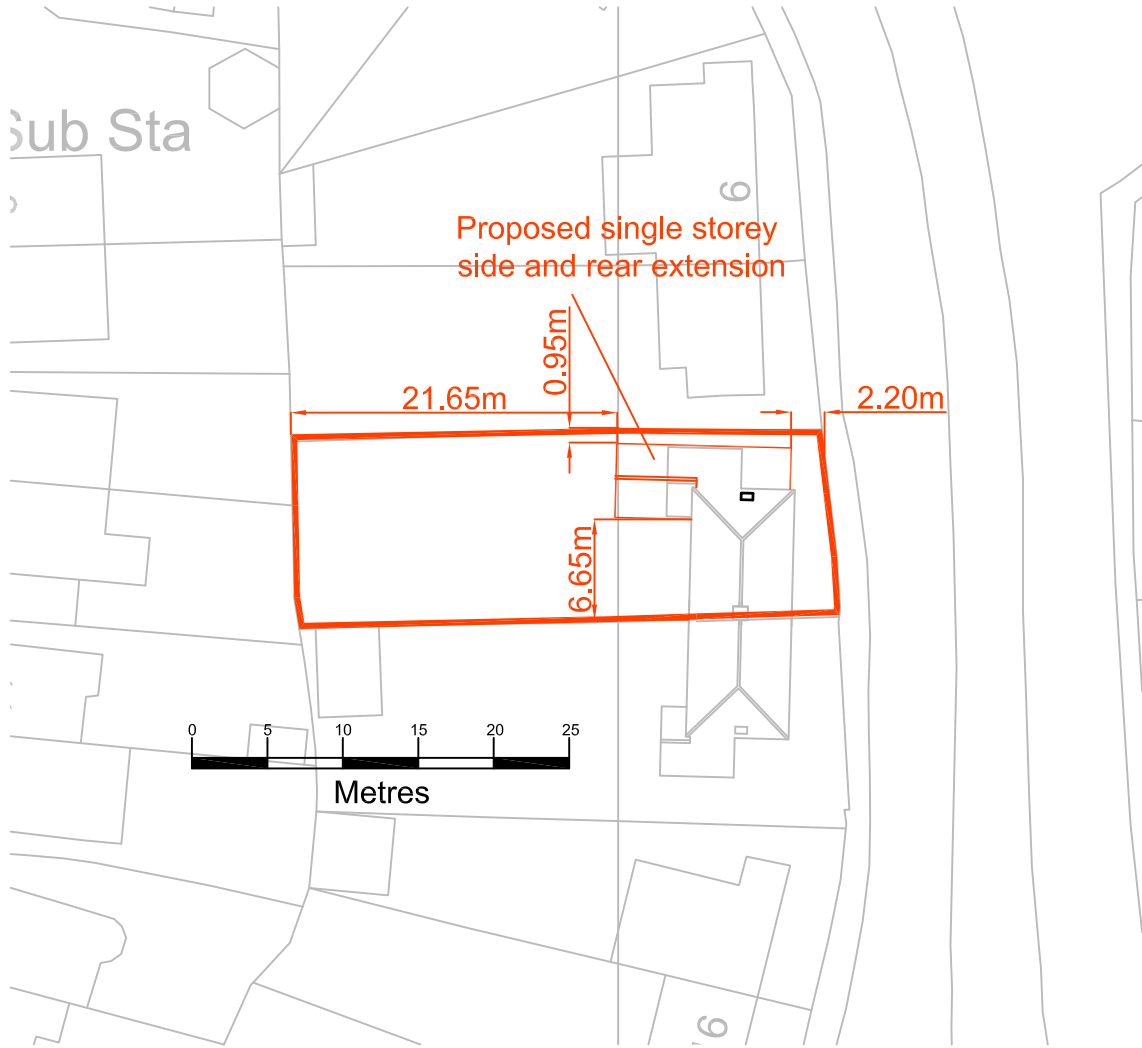

BLOCK PLAN

Scale 1/500

REVISION	DESCRIPTION	DATE	INITIAL
A	Amended in accordance with ADC comments	13.5.21	GG

PROJECT
**PROPOSED REPLACEMENT AND
ENLARGED SIDE AND REAR EXTENSION
AT 10 ST. RICHARDS RD, WESTERGATE**

CLIENT
ARUN DISTRICT COUNCIL

TITLE
**SITE LOCATION PLAN AND
BLOCK PLAN**

PROJECT NO. 5165	DRAWING NO. 01	REVISION	ISSUE TYPE
DRAWN EV / GG	CHECKED	DATE Apr 21	SCALE as shown AT A3

PLEASE DO NOT SCALE FROM DRAWING (EXCEPT FOR PLANNING APPROVAL). ALL DIMENSIONS TO BE CHECKED ON SITE.



BOULTER MOSSMAN
PROPERTY AND CONSTRUCTION CONSULTANTS
SUITE 1 FESTIVAL HALL HEATH ROAD PETERSFIELD HAMPSHIRE GU31 4DZ
T: 01730 266722 F: 01730 265805 E: ENQUIRIES@BOULTERMOSSMAN.CO.UK