ARUN DISTRICT COUNCIL

Tennis Courts

Existing
car parking

Stone

16

18

15

14

12

11

10

9

8

7

4

3

2

1

OLIVERS MEADOW

THE CORNFIELDS

Country Cott

Croft
Cottages

Lesley Cott

Brambles

Omega

Sunny
Cottage

Kims Cottage

Calluna

The
Fields

WESTERGATE STREET A 29

Proposed sewer connection

Proposed gated access

Existing Main Sewer

Proposed chain link fence
from barn to boundary
max height 1800.

Recreation Ground

1500

3200

Existing
storage
barn

Proposed location for former signal box

Proposed new path 1500 wide
in bituminous material

5000

16950

Proposed chain link fence to protect
windows from sports balls. Max height
4800 between gate and existing barn

15880

Proposed gated access

Proposed Soakaway
(Aproximate position)

Proposed chain link fence
height 1800.

3670

8520

BLOCK PLAN 1:200

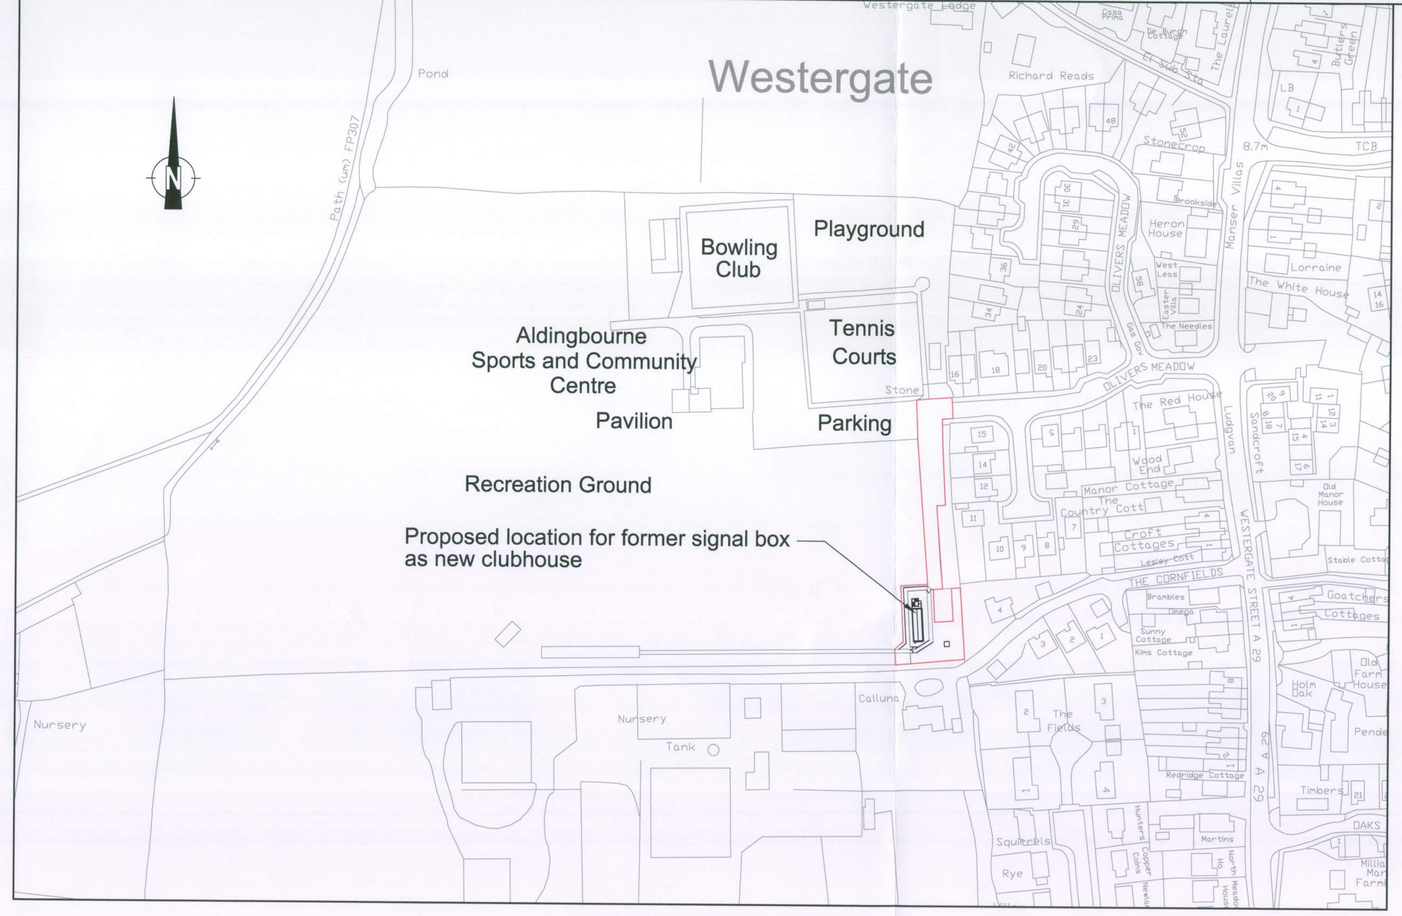

LOCATION PLAN 1:250

NOTES

1) All dimentsions in mm unless otherwise stated

2) Red line denotes application site boundary

ARUN DISTRICT COUNCIL
No. A/ SL/ 05
Received

REPRODUCED FROM 2008 ORDNANCE SURVEY MASTER MAPPING WITH THE PERMISSION OF THE CONTROLLER OF HER MAJESTY'S STATIONERY OFFICE CROWN COPYRIGHT. UNAUTHORISED REPRODUCTION INFRINGES CROWN COPYRIGHT AND MAY LEAD TO PROSECUTION OR CIVIL PROCEEDINGS. LICENCE No. W.S.C.C. 100023447

Rev	Revision details	Chkd	Appd	Date

Drawn:	drawn	✓	For comment
Chkd:	checked		For tender
Appd:	approved		For construction
Date:	date		As constructed
File ref:	g:\projects\		
IWP Ref.	N/A		

Applicant
Save Barnham Signal Box Campaign (SBSBC)

Project Name
Relocation of Barnham Signal Box to Olivers Meadow, Westergate

Drawing Title
Combined Site and Block Plan

Original Drawing Size :	A0
Scale : As Shown	Dimensions : -

Drawing No SBSBC/1 Rev