



NOTES

1. All dimensions are in millimetres unless stated otherwise.
2. Where no symbols are given for dimensions, whole numbers indicate millimetres and decimalised numbers indicate metres.
3. All levels shown on this drawing are in metres relative to Ordnance Datum.
4. All Chainages shown on this drawing are metric in kilometres & metres to be in with Permanent Way model.
5. All works detailed on this drawing shall be carried out in accordance with all relevant Form B, C & requirements and all Method statements relating to these works.
6. All works to be carried out in accordance with Network Rail model clauses for Civil Engineering Works.

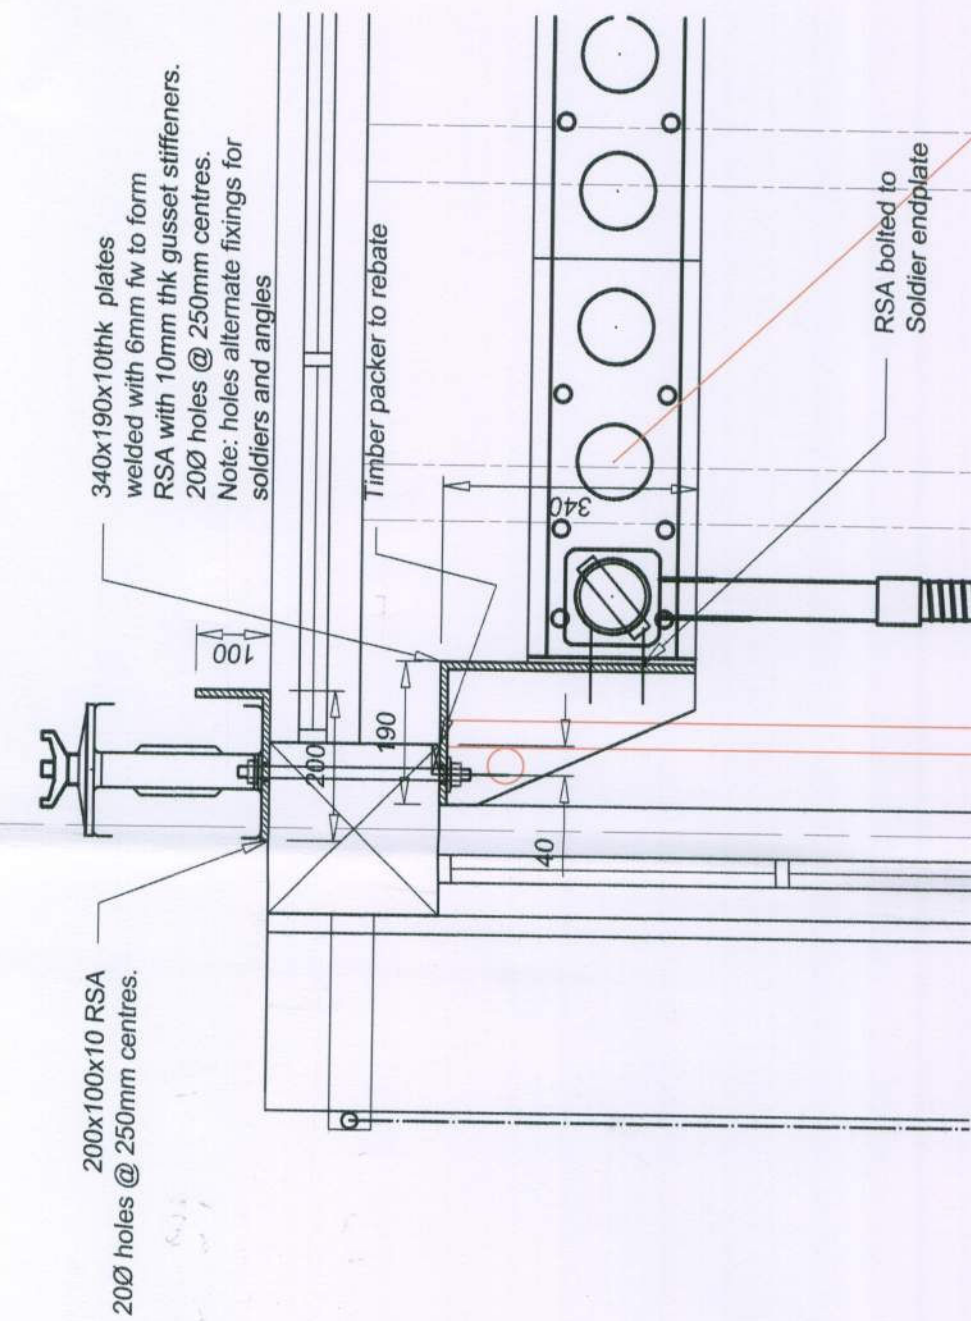


CORNER DETAIL (TBC)  
scale 1:10

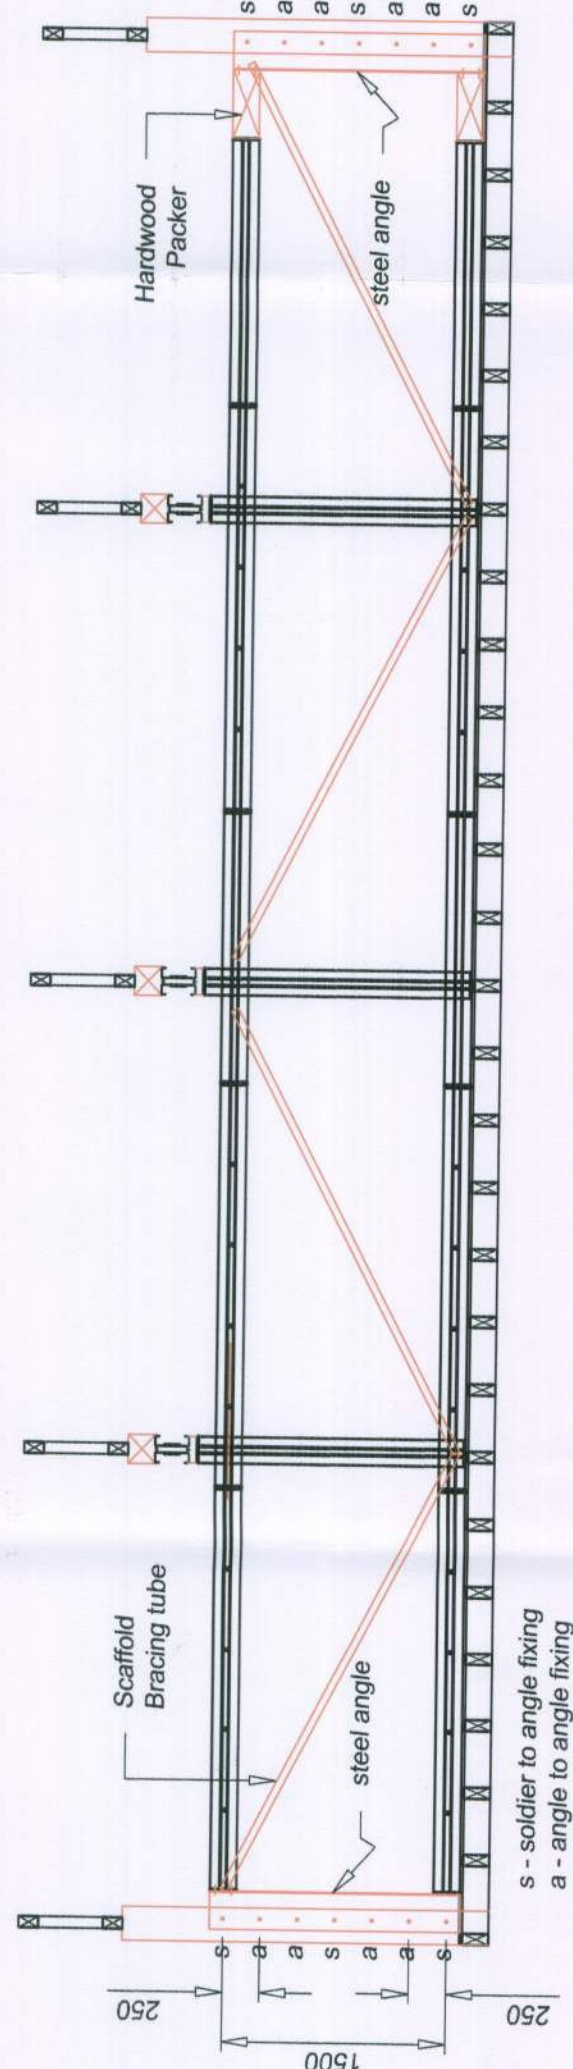

## SECTION B-B

scale 1:50

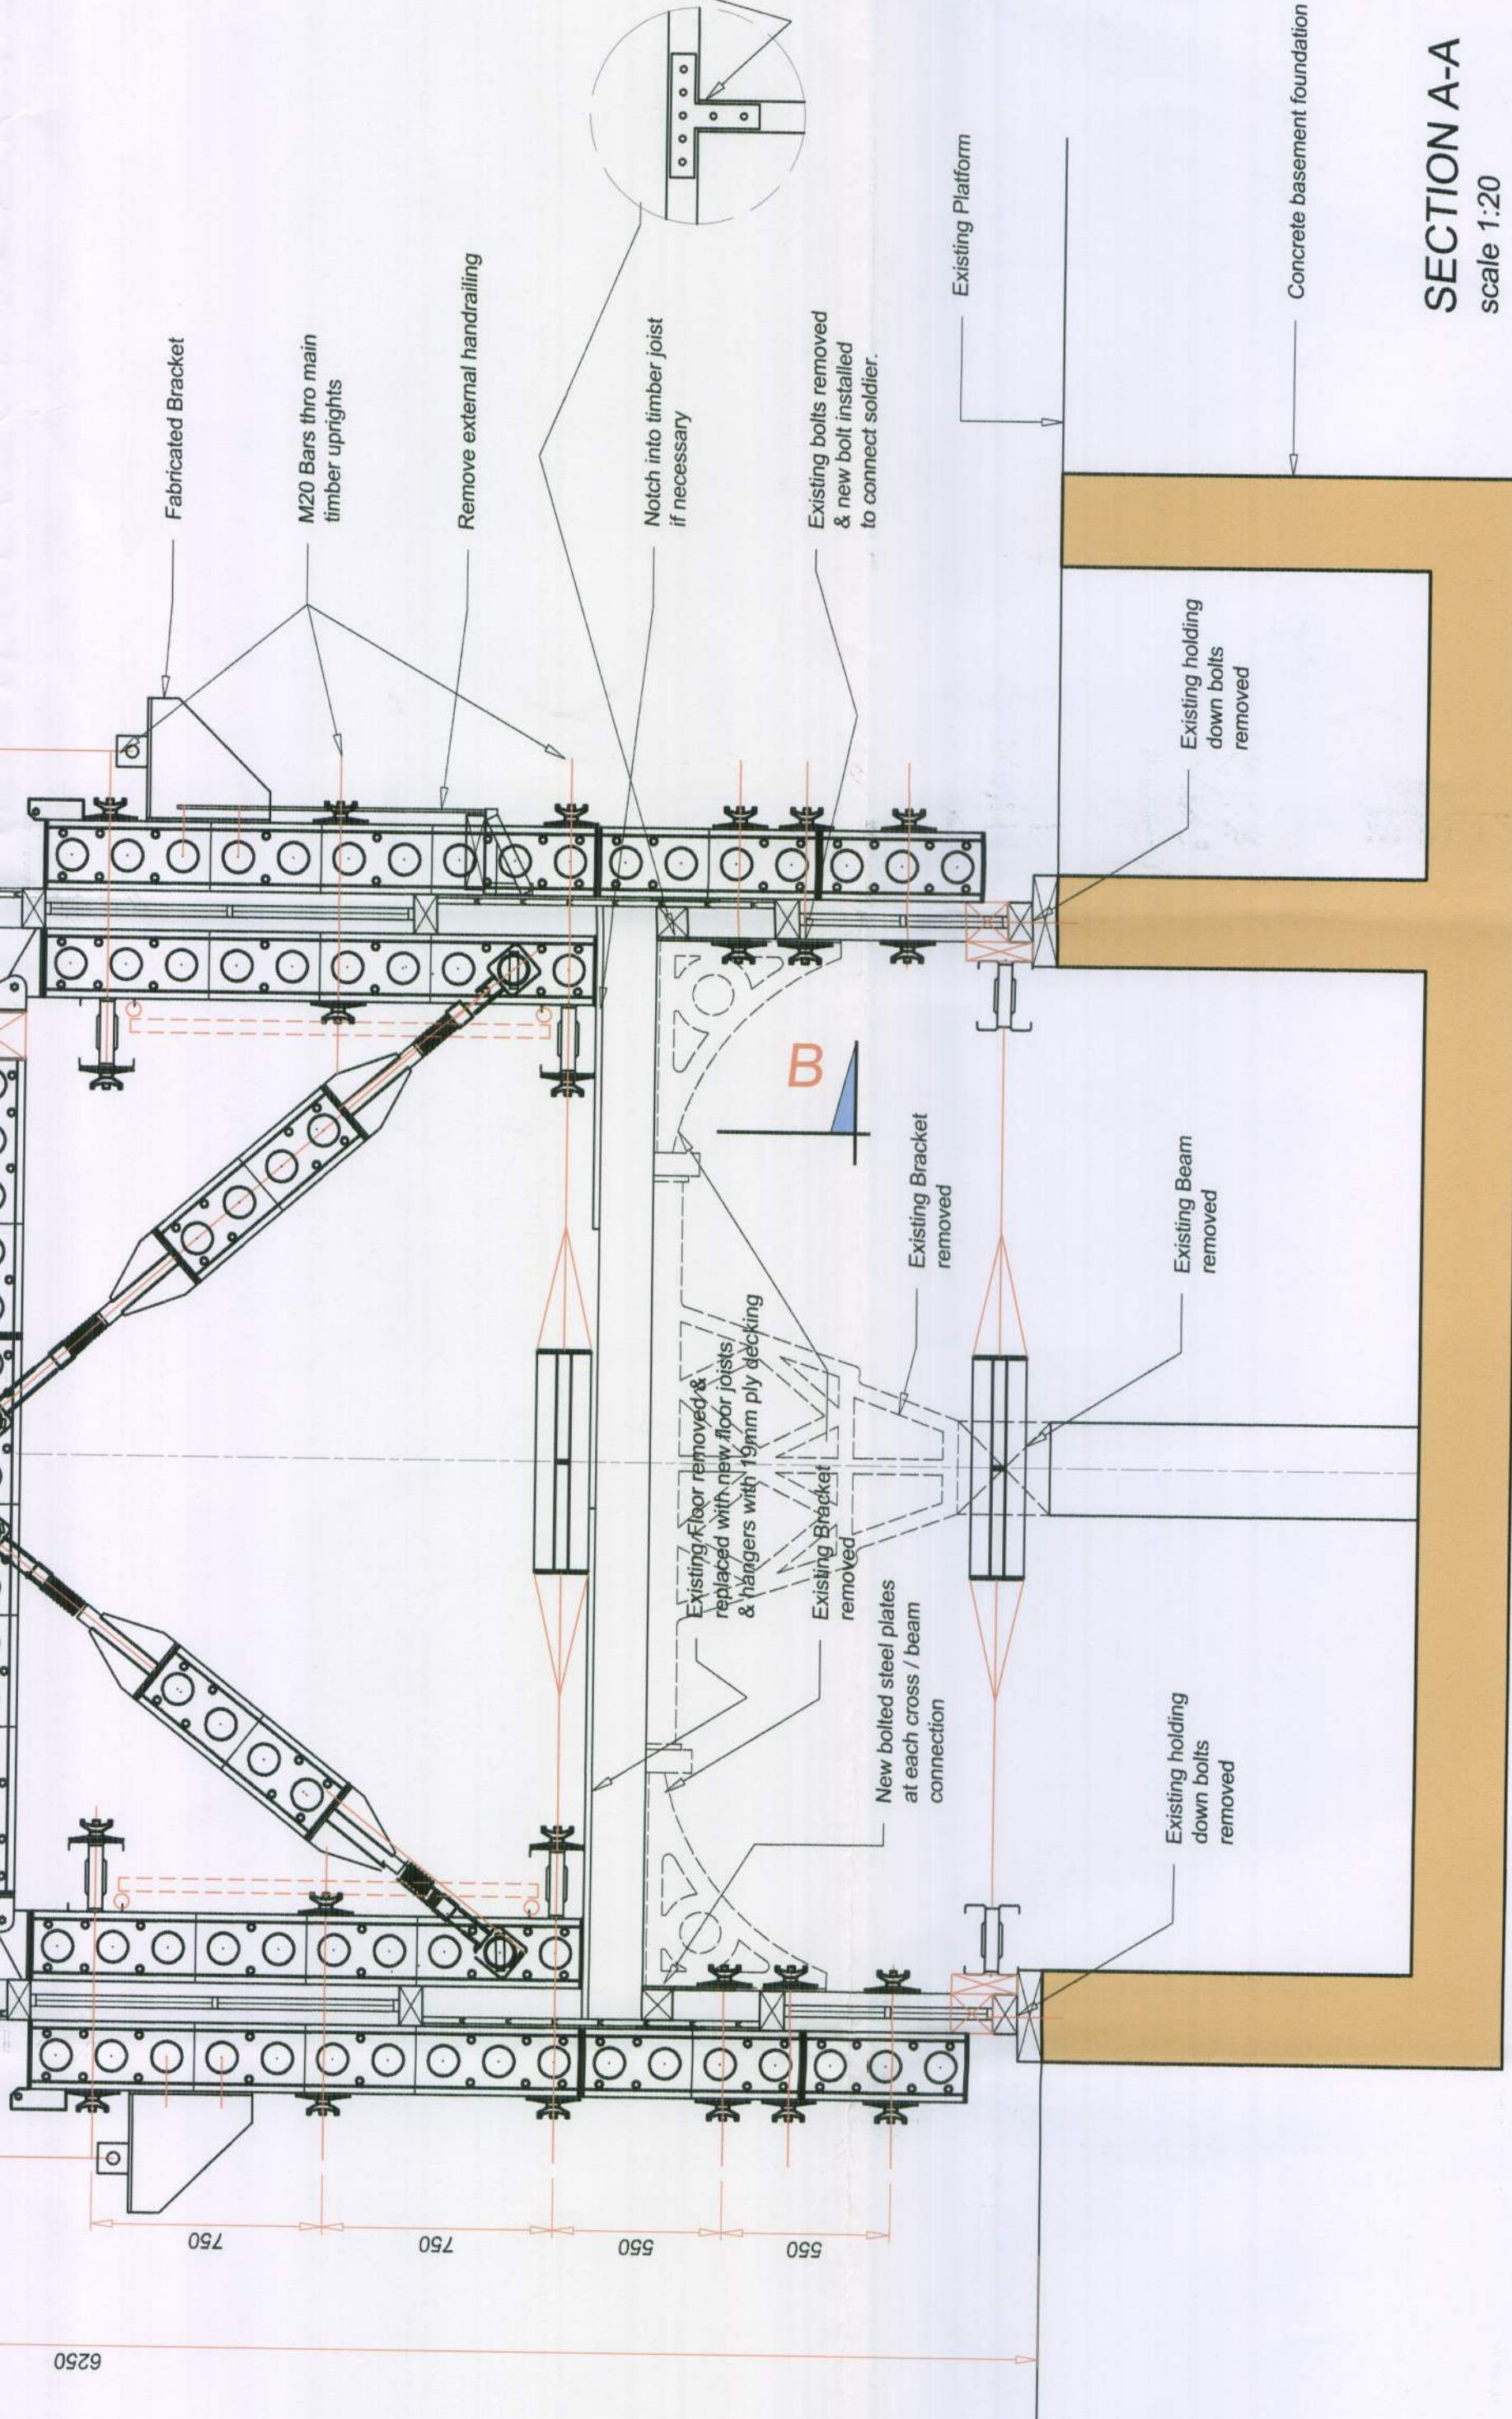

## SECTION A-A

scale 1:20

PRELIMINARY ONLY  
TEMPORARY WORKS  
SUBJECT TO DESIGN

|   |                    |            |            |                      |
|---|--------------------|------------|------------|----------------------|
| P02   | Issued Preliminary | OT         | MRC        | 13 Jan 2009          |
| P01   | Issued Preliminary | OT         | MRC        | 04 Dec 2008          |
| Rev   | Description        | By         | Reviewed   | Date                 |
| <b>PRELIMINARY</b>   |                    |            |            |                      |
| <p align="center"> <br/> <b>Milligan Design Ltd</b><br/>             Building, Civil &amp; Structural Engineering Consultant<br/>             Milligans Grinnal<br/>             10000 TADCASTER<br/>             YORKS LS24 9JB<br/>             Tel/fax: 01537 830666<br/> <a href="mailto:info@mcdesign.co.uk">info@mcdesign.co.uk</a> </p> |                    |            |            |                      |
| <b>BCM RAIL</b>   |                    |            |            |                      |
| <b>BARNHAM SIGNAL BOX REMOVAL</b>   |                    |            |            |                      |
| <b>EXISTING SECTION TEMPORARY WORKS</b>   |                    |            |            |                      |
| Table   | AS SHOWN           | Sheet Size | A1         | ISO ref C626-010+P02 |
| Drawing Number   | OT                 | MRC        | MRC        | Design Review SO     |
| Date   | 24/10/2008         | Date       | 30/11/2008 | Date 30/11/2008      |
| Revision Number   | C626-0105          | Issue      |            | P02                  |