


ALDINGBOURNE COUNTRY CENTRE

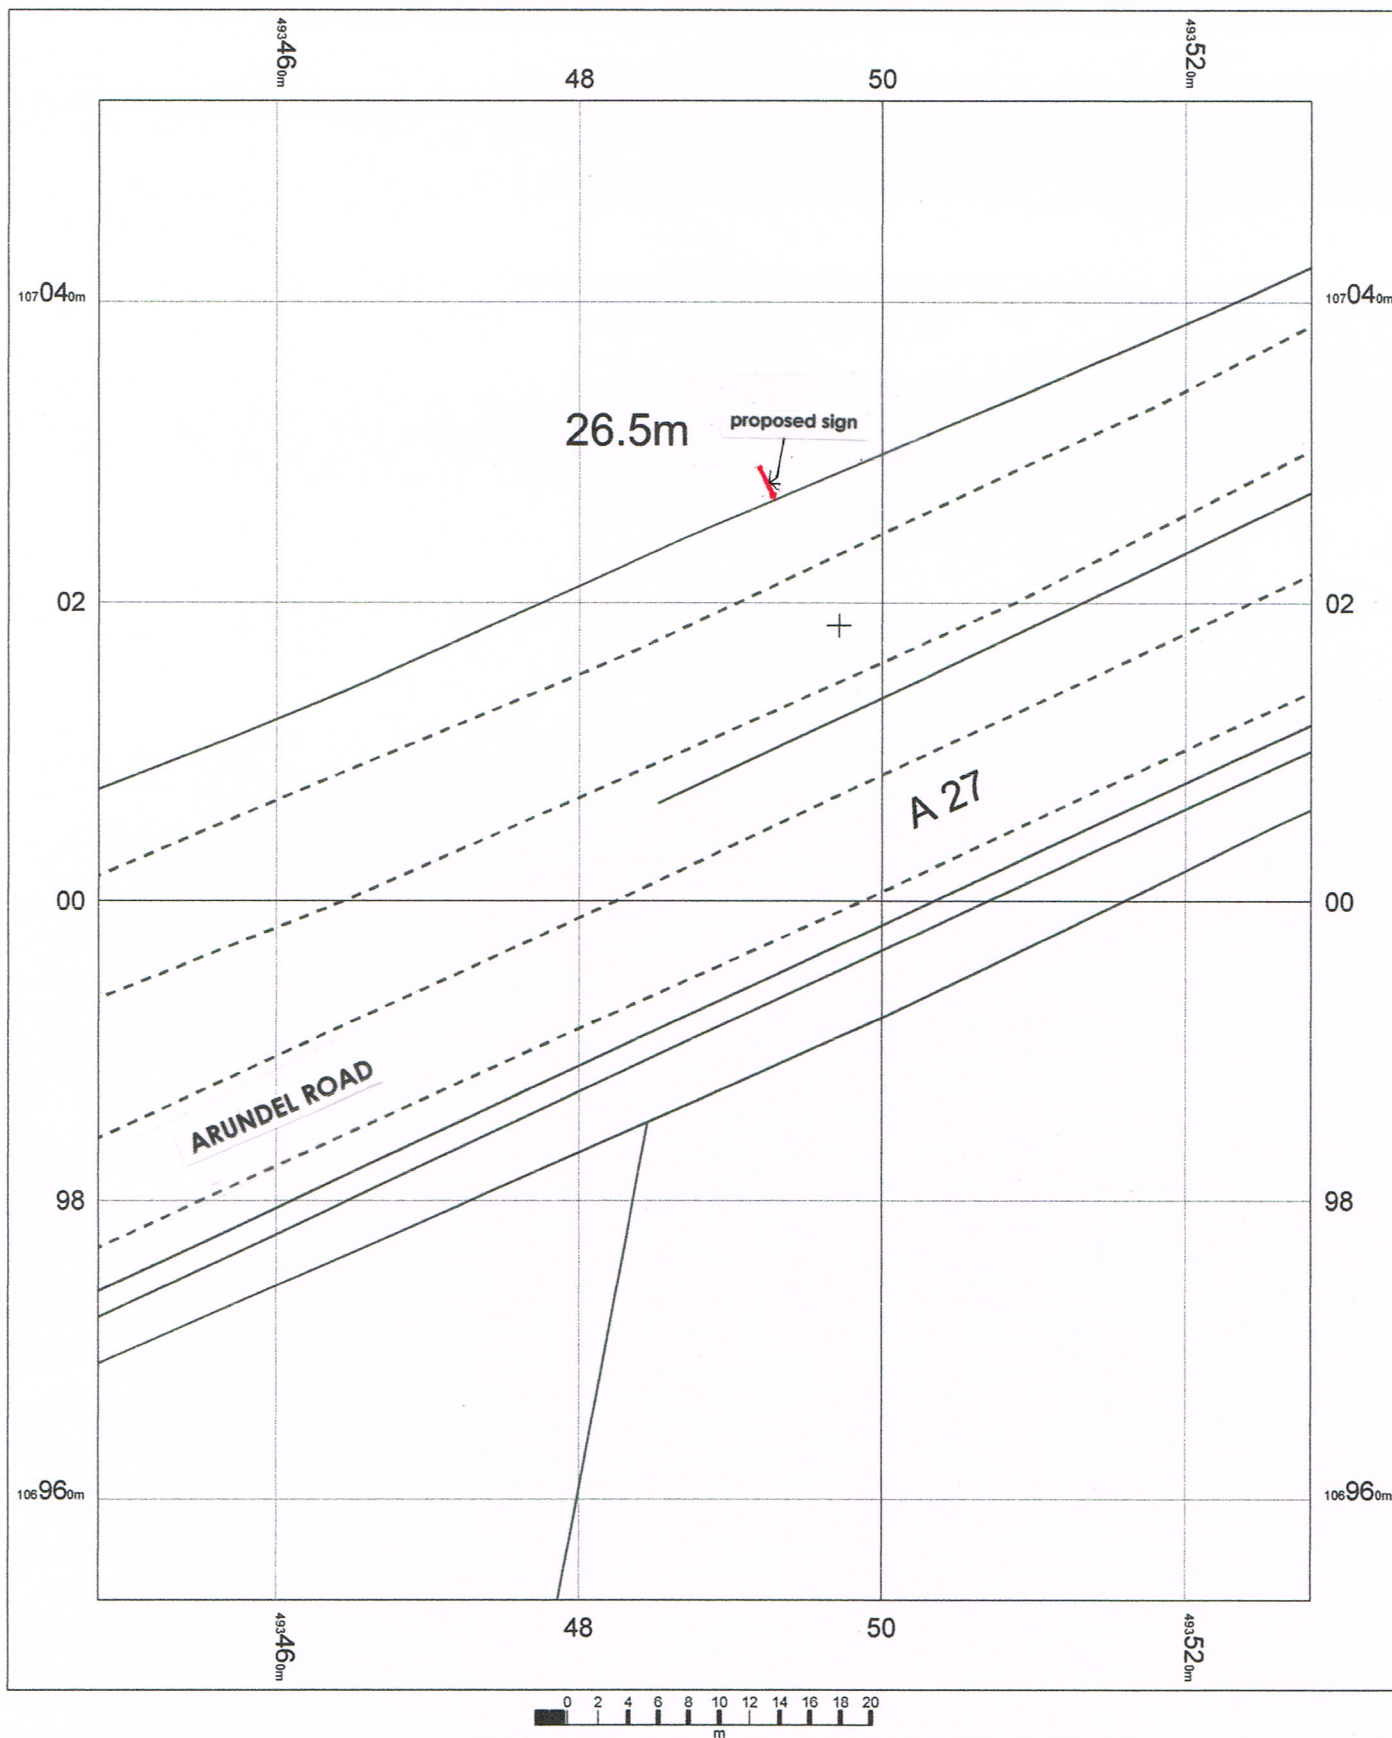

A27 SIGN


OS Mastermap
26 June 2013, ID: CM-00239509
www.centremapslive.co.uk

1:500 scale print at A4, Centre: 493488 E, 107003 N

©Crown Copyright. Licence no. 100019980

Mapping
sourced from

Ordnance
Survey

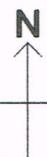

Wayne Gander MCIAT
Chartered Architectural Technologist

98 Durrington Lane
Worthing
West Sussex
BN13 2RQ

Tel. 01903 694817

wayne@wgander.freemove.co.uk



Chartered Institute of
Architectural Technologists