



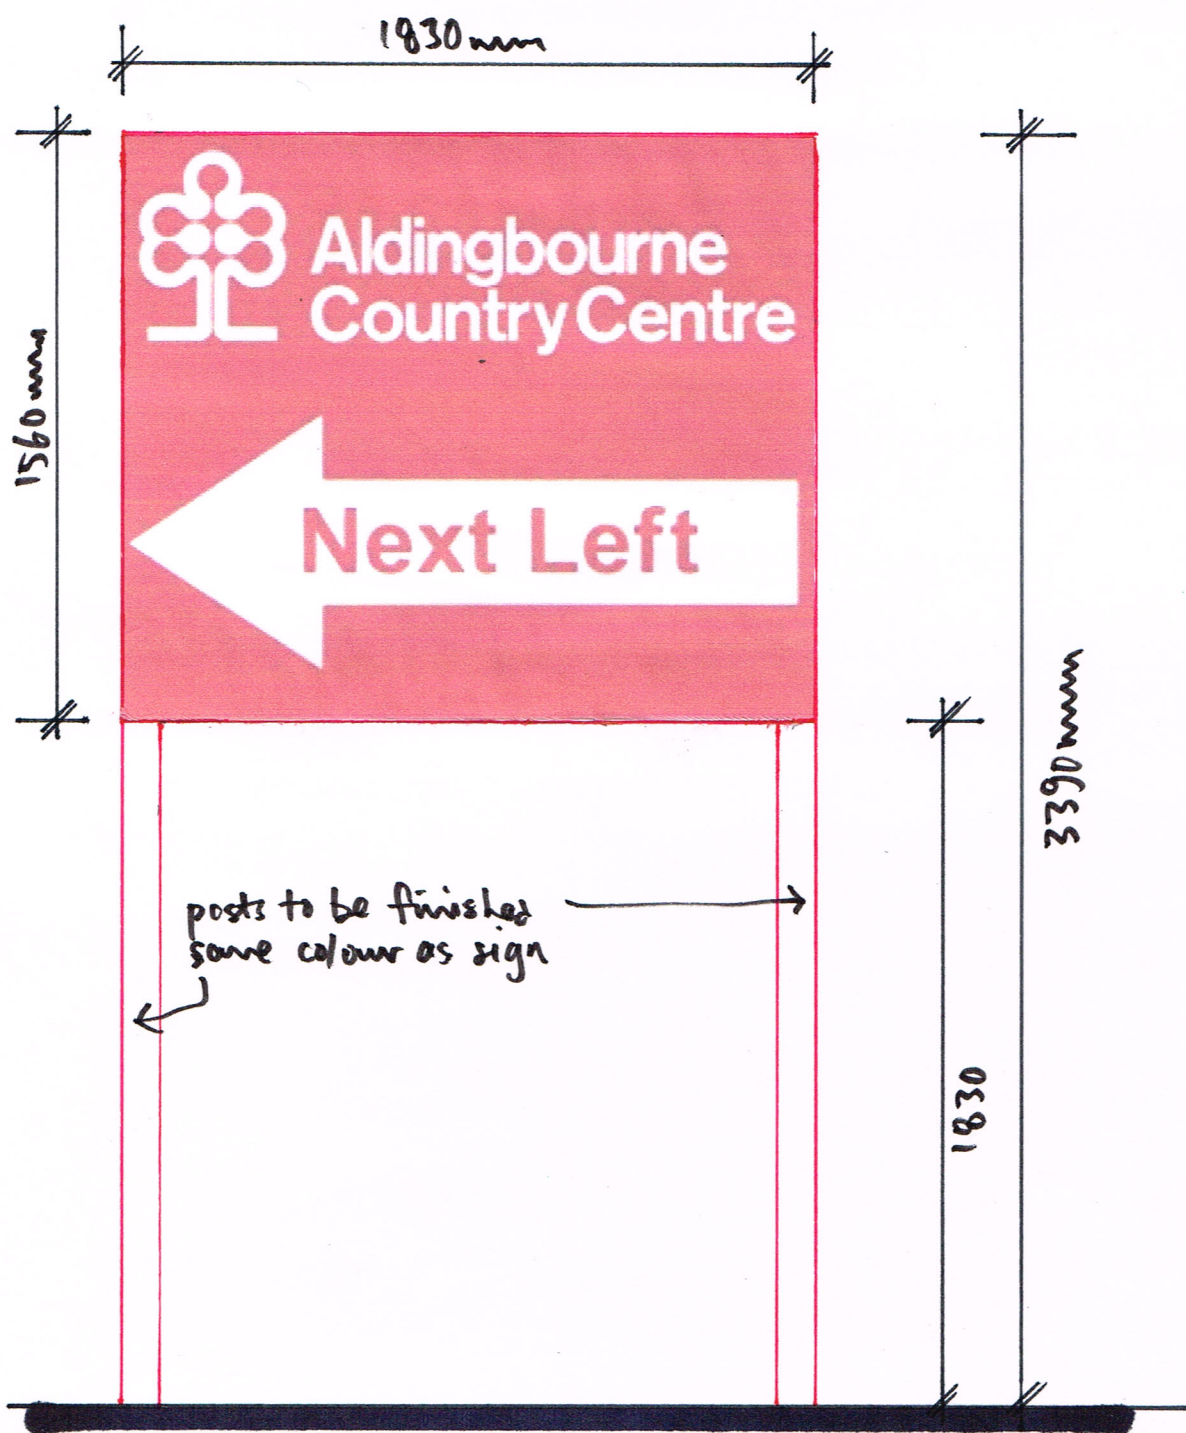

A27 SIGN ELEVATION 1:20

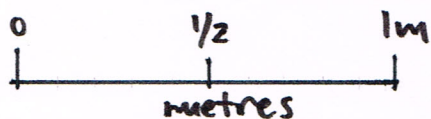

ALDINGBOURNE COUNTRY CENTRE