

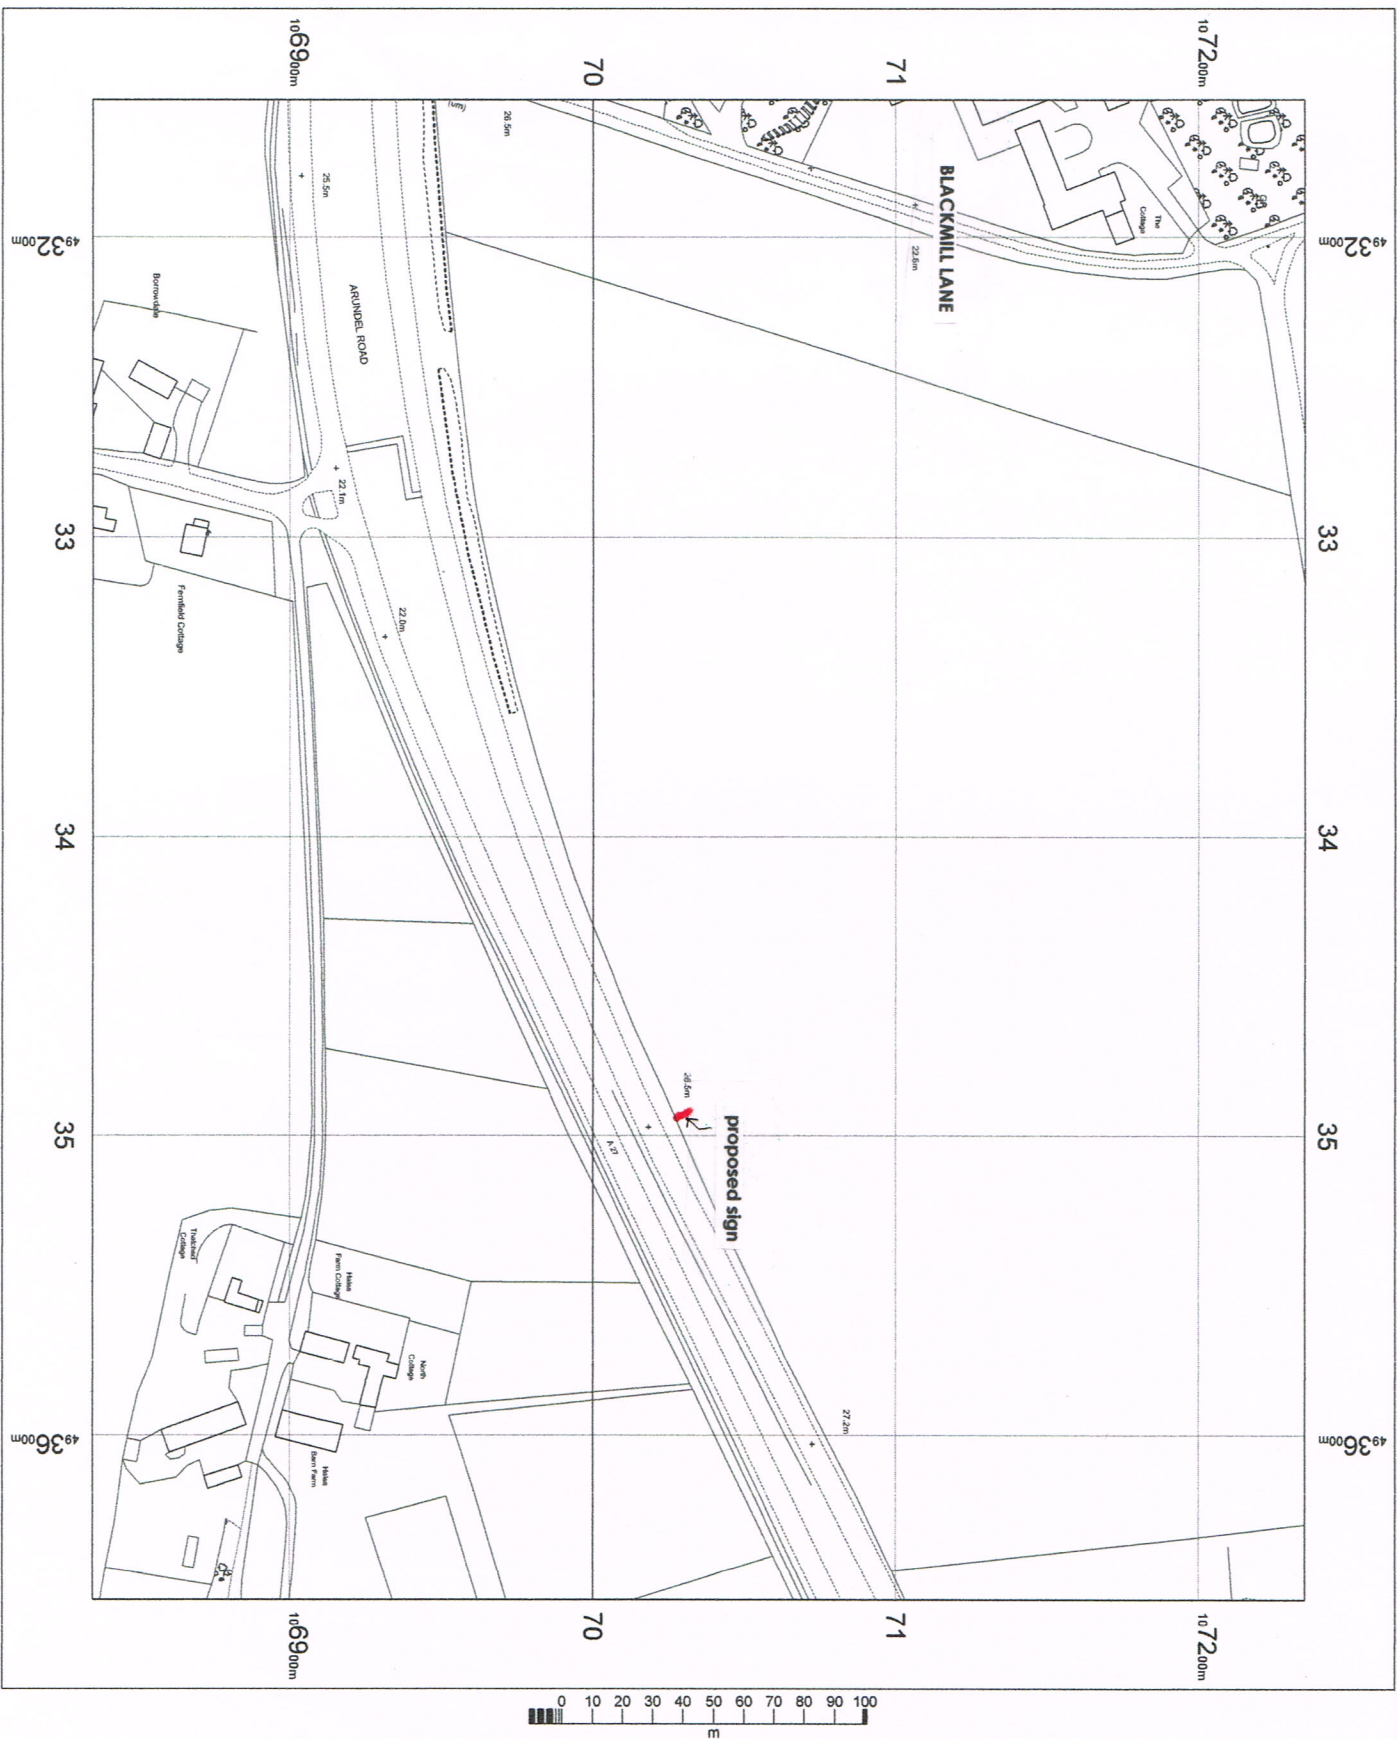


ALDINGBOURNE COUNTRY CENTRE

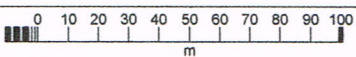

A27 SIGN

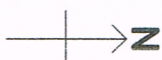

OS Mastermap
26 June 2013, ID: CM-00239505
www.centremapslive.co.uk

1:2500 scale print at A4, Centre:
493405 E, 107035 N

©Crown Copyright. Licence no.
1000189880



Wayne Gander MCIAT
Chartered Architectural Technologist

98 Durrington Lane
Worthing
West Sussex
BN13 2RQ
Tel. 01903 694817



wayne@wgander.freemove.co.uk