


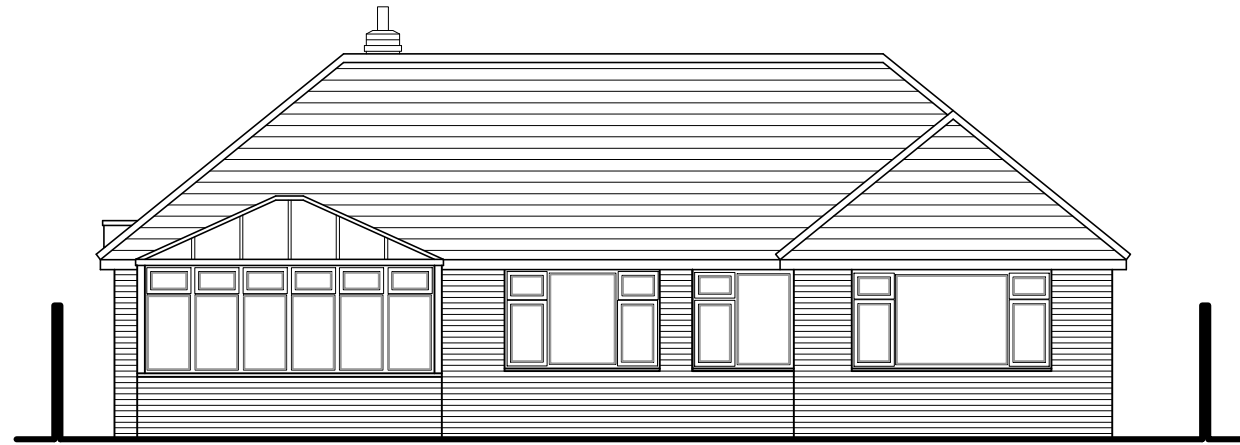


North (rear) elevation



East (side) elevation



South (front) elevation

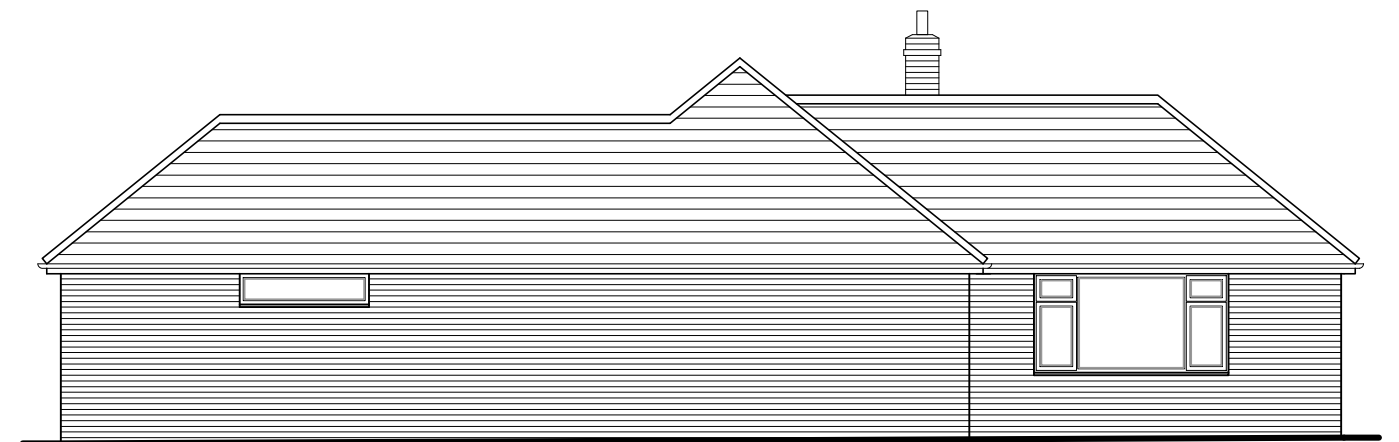

West (side) elevation

Existing elevations scale 1:100



For MR & MRS BARDGETT		Title EXISTING ELEVATIONS		Office Tel: 01243 933732	
Project PROPOSED EXTENSION AT DOVE COTTAGE, NYTON ROAD PO20 3UN		Date MARCH 22	Drawn JB	Scale 1:100 @ A3	Checked -
Job Number PL 569.22		Drawing Number -03		Revision	
				Email: admin@jb-architecturedesign.com	
				Web: www.jb-architecturedesign.com	