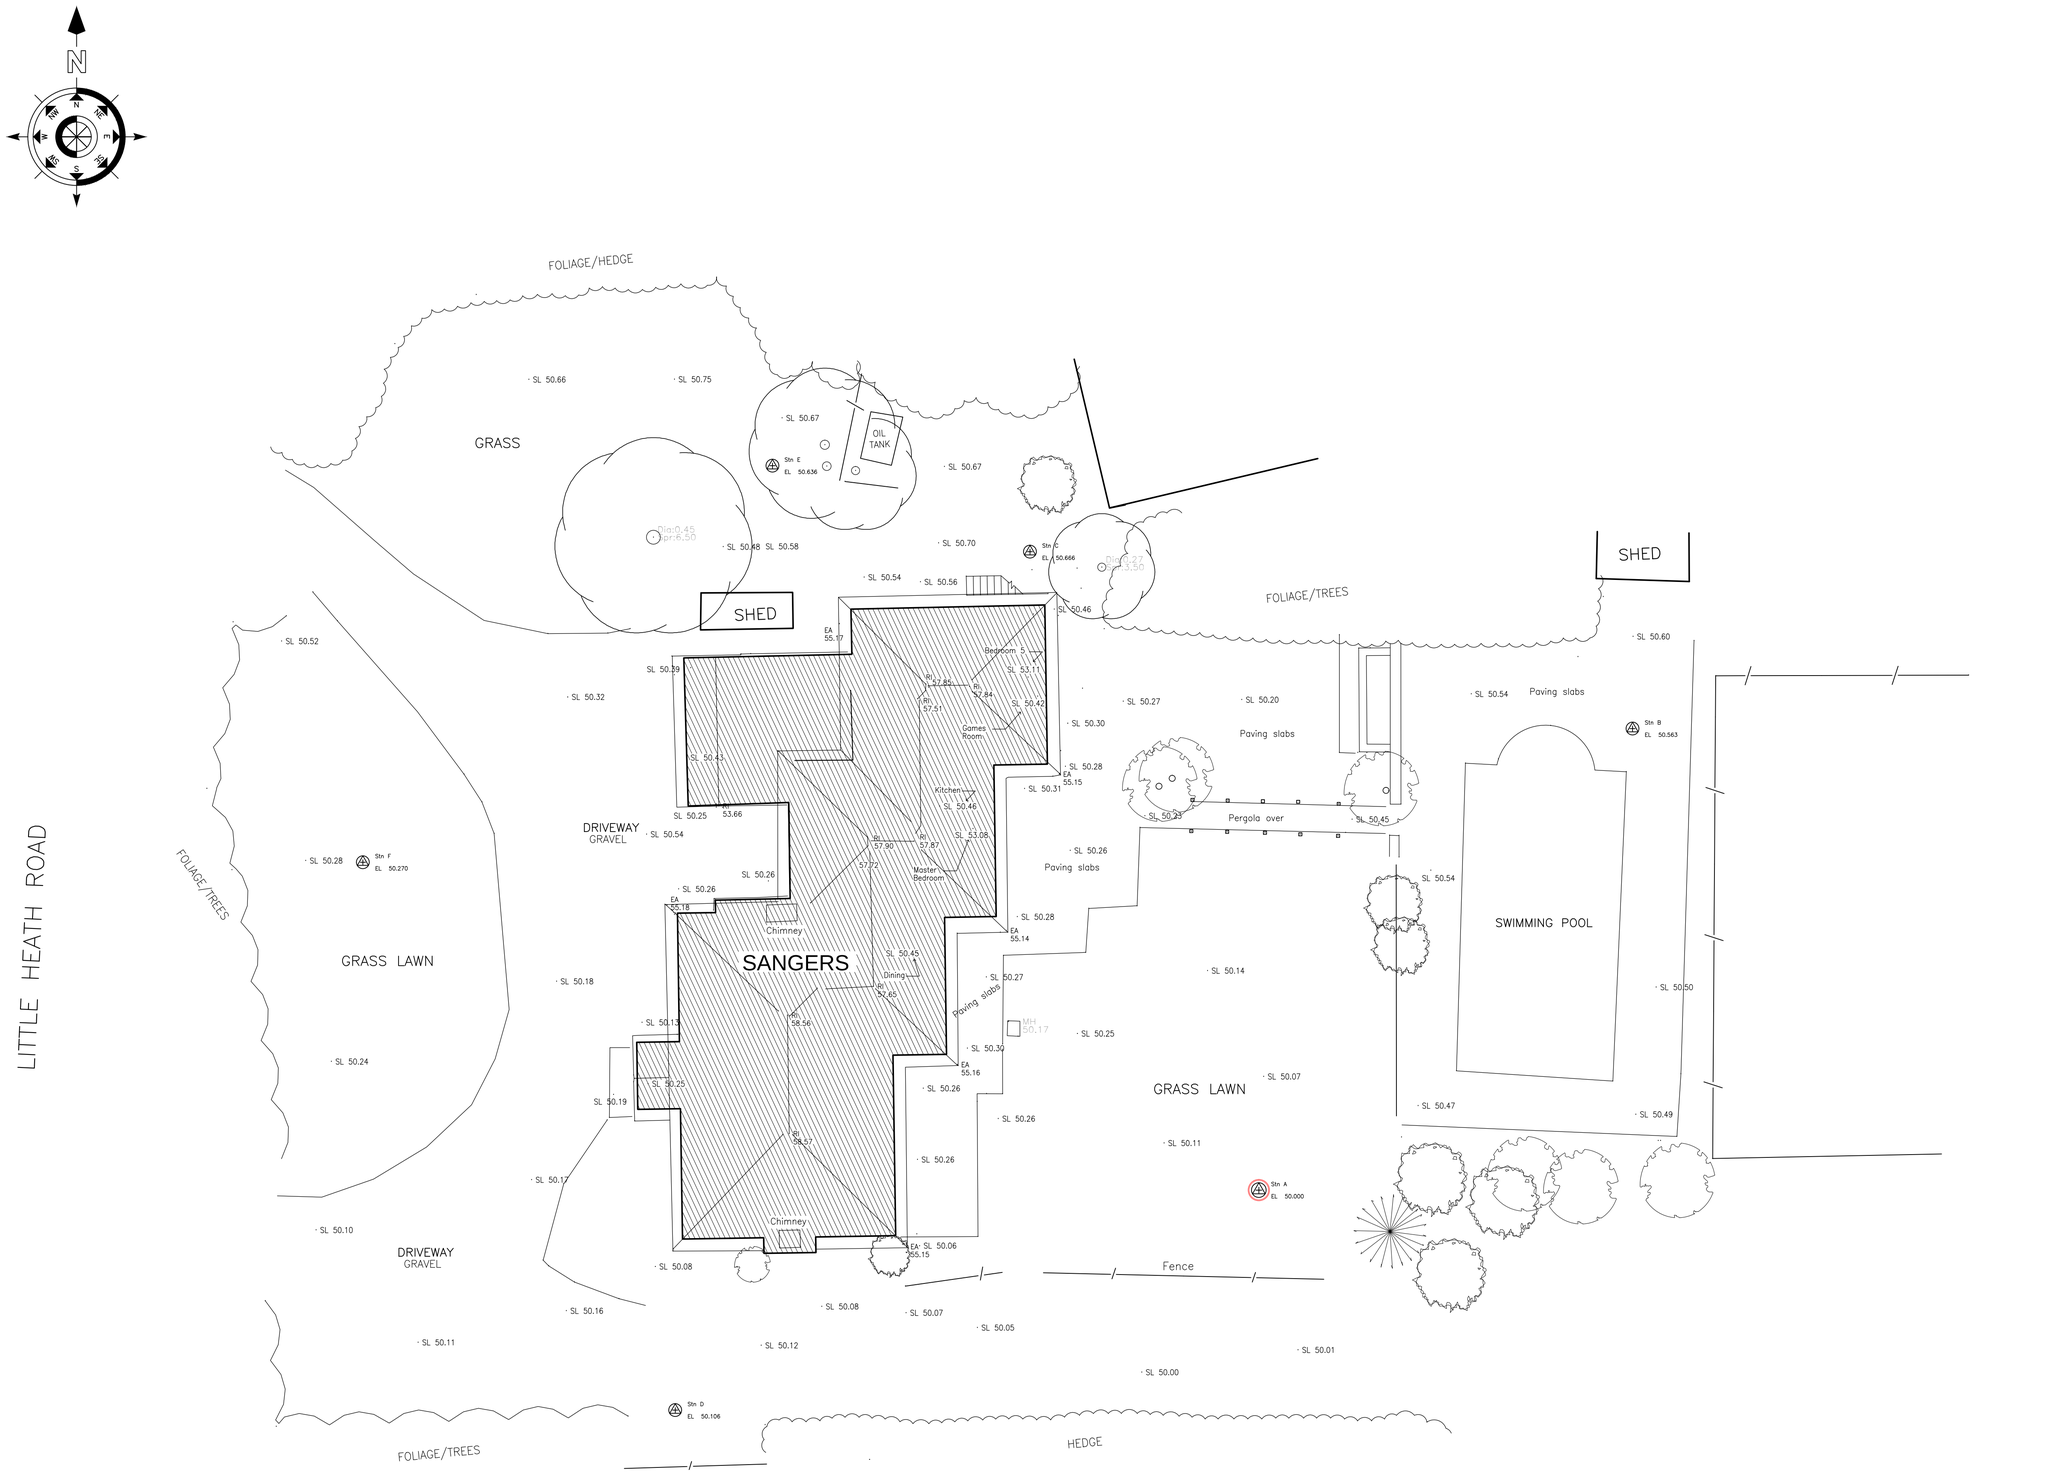

TOPOGRAPHICAL SURVEY

NOTES

DO NOT SCALE OFF THIS DRAWING
CHECK ALL DIMESIONS ON SITE BEFORE ANY WORK IS COMMENCED
ALL GOODS MATERIALS AND WORKMANSHIP MUST CONFORM WITH CURRENT BUILDING REGULATIONS, BRITISH STANDARDS AND CODES OF PRACTICE
COPYRIGHT OF THIS DRAWING IS RETAINED BY THE ARCHITECT AND IT MUST NOT BE REPRODUCED WITHOUT WRITTEN CONSENT

LEGEND

BANKING (Top / Bottom)
BUSHES & HEDGES
MARSH
TREES — 3T / 0.2 / 6 (No of Trees / Size of Trees / Height of Tree)
NOTE:- SPREADS AND HEIGHTS ARE INDICATIVE ONLY
GATES (Single / Double)
RETAINING WALL (Single)
SLOPING MASONRY
FENCE
WALL (Width drawn to scale) 0.23m
BUILDING
OPEN SIDED BUILDING
GLASS ROOFED
CONTOURS 25.00
OVERHEAD WIRES

ABBREVIATIONS (WHERE APPLICABLE)

AIR VALVE	AV	MANHOLE	MH
BED LEVEL	BL	MARKER	MKR
BELISHA BEACON	BB	NOTICE BOARD	NB
BOLLARD	B	NAME PLATE	NP
BRITISH TELECOM BOX	BTB	OVERHEAD WIRES	OHW
BRITISH TELECOM MANHOLE	BTMH	PARKING METER	PM
BRICKWORK	BKWK	RIDGE LEVEL	RID
BUS STOP	BS	ROAD SIGN	RS
CABLE TV	CATV	RODDING EYE	RE
COVER LEVEL	CL	RETAINING WALL	RTW
CABLE MARKER	CM	SLUICE VALVE	SV
CONCRETE POST	CP	STOP COCK	SC
DOWN PIPE	DP	SOFFIT LEVEL	SOF
DROP KERB	DK	SPOT LEVEL	SL
EAVES LEVEL	EA	STRUCTURAL SLAB LEVEL	SSL
ELECTRICITY CABLE PIT	ELCP	STATION	STN
ELECTRICITY CONTROL BOX	ECB	TREE STUMP	ST
ELECTRICITY POLE	EP	TELEGRAPH POLE	TP
EARTH ROD	ER	TELEPHONE CALL BOX	TCB
FIRE HYDRANT	FH	TOP OF KERB	TK
FLOWER BED	FB	TURNSTILE	TS
FOOTPATH	FP	TRAFFIC LIGHT	TL
FLOOR LEVEL	FL	TOP OF WALL	TW
FLAG STAFF	FS	UNDERGROUND	UG
GAS VALVE	GV	UNABLE TO LIFT	UTL
GATE STOP	GS	UNABLE TO SURVEY	UTS
GULLY	G	VENT PIPE	VP
GULLY OUTLET	GO	WATER LEVEL	WL
INSPECTION COVER	IC	WATER METER	WM
INVERT LEVEL	IL	WASH OUT	WO
LAMP POST	LP	WASTE PIPE	WP
LETTER BOX	LB	WATER VALVE	WV

BUILDING

ACCESS HATCH	AH	WINDOW CILL LEVEL	WCL
ARCH HEAD HEIGHT	AHH	WINDOW HEAD LEVEL	WHL
ARCH HEAD LEVEL	AHL	SKYLIGHT	SL
ARCH SPRINGER HEIGHT	ASH	SOIL AND VENT PIPE	SVP
ARCH SPRINGER LEVEL	ASL	THRESHOLD LEVEL	THL
BEAM	BE	WASH BASIN	WB
BEAM HEIGHT	BH	WATER TANK	WT
BEAM HEAD LEVEL	BHL		
BEAM SOFFIT LEVEL	BSL		
COLUMN	Col		
CILL TO HEAD	C-H		
CEILING LEVEL	CL		
DOOR HEAD	DH		
DOOR HEAD LEVEL	DHL		
FIRE ALARM	FA		
FLOOR TO CILL	F-C		
FALSE CEILING	FC		
FLOOR TO CEILING HEIGHT	F-3.0		
FINISHED FLOOR LEVEL	FFL		
HOSE REEL	HR		
ROOF LEVEL	RL		
RADIATOR	Rad		
RAIN WATER PIPE	RWP		

FENCES

BARBED WIRE FENCE	BWF
CORRUGATED IRON FENCE	CIF
CLOSE BOARD FENCE	CBF
CHAIN LINK FENCE	CLF
CHESTNUT PALING FENCE	CPF
FENCE POST	FPO
INTERWOVEN FENCE	IWF
IRON RAILING FENCE	IRF
LARCH LAP FENCE	LLF
MISCELLANEOUS FENCING	Misc.F
PALISADE FENCE	PF
POST AND CHAIN FENCE	PCF
POST AND RAIL FENCE	PRF
POST AND WIRE	PWF
TUBULAR STEEL RAIL	TSRF
WIRE MESH FENCE	WMF
(Concrete Post/Steel Post/Timber Post)	(CP/SP/TP)

Note:
Survey is based on arbitrary height datum of +50.00 metres southeast of house shown ringed in red

REV	DATE	BY	AMENDMENT

folkes architects
THE DESIGN STUDIO
94 High Street
Steyning
West Sussex
BN44 3RD
t. 01903 868629
f. 01903 816496
info@folkesarchitects.co.uk

CLIENT
David Priestly

JOB TITLE
Sangers
Little Heath Road
Fontwell
BN18 0SR

DRAWING TITLE
Topographical Survey

DATE	SCALE	DRAWN BY	CHECKED BY
27.04.15	1:100	DJ	MF

JOB NO.	DRAWING NO.	REVISION
1518	1.01	

ARUN DISTRICT COUNCIL AUTH/15/HH