


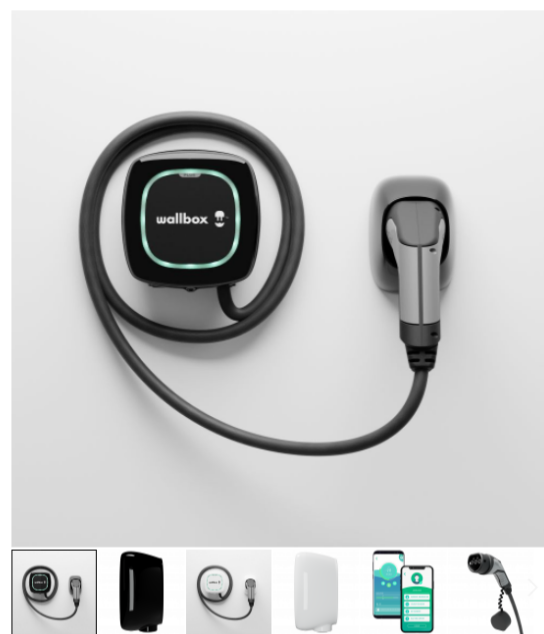


Pulsar Plus

Type 2 | 7.4kW | 5m

- ⚡ Charging power up to 7.4kW (1 Phase)
- 🔌 5m integrated charging cable
- 🚗 Compatible with all Type 2 electric cars
- 📶 Wifi & Bluetooth connectivity
- 📍 Built In Earthing BS 7671:2018 - 722.411.4.1 (iv)



● Electrical vehicles charging points

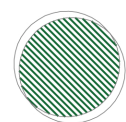

Trees: 6 No new trees to be planted as shown comprising - native species of 6-8 cm girth - 2 Sorbus Aucuparia, 2 Crataegus Prunifolia and 2 Betula Pendula. Excavated hole to be of sufficient size to accommodate root ball allowing 500mm clearance. Add peat free compost and mulching as necessary. Stake and tie. For the first 2-3 years - water as necessary, check support system, weed control and add further mulching if necessary.



Mixed ornamental planting - typical planting schedule:

- genista hispanica 30-40 cm - 3 l pots - 3 per m2
- hebe x franciscana blue gem - 30-40 cm - 3 l pots - 3 per m2
- hebe speciosa - 30-40 cm - 3 l pots - 3 per m2
- lavandula angustifolia hidcote - 20-30 cm - 3 l pots - 4 per m2
- viburnumtinus - 30-40 cm - 3 l pots - 3 per m2

— New 1.8m high close boarded timber fence

PROPOSED - SHOWING EV CHARGING POINTS AND LANDSCAPING
SCALE 1:250 @ a2

0m 5m 10m

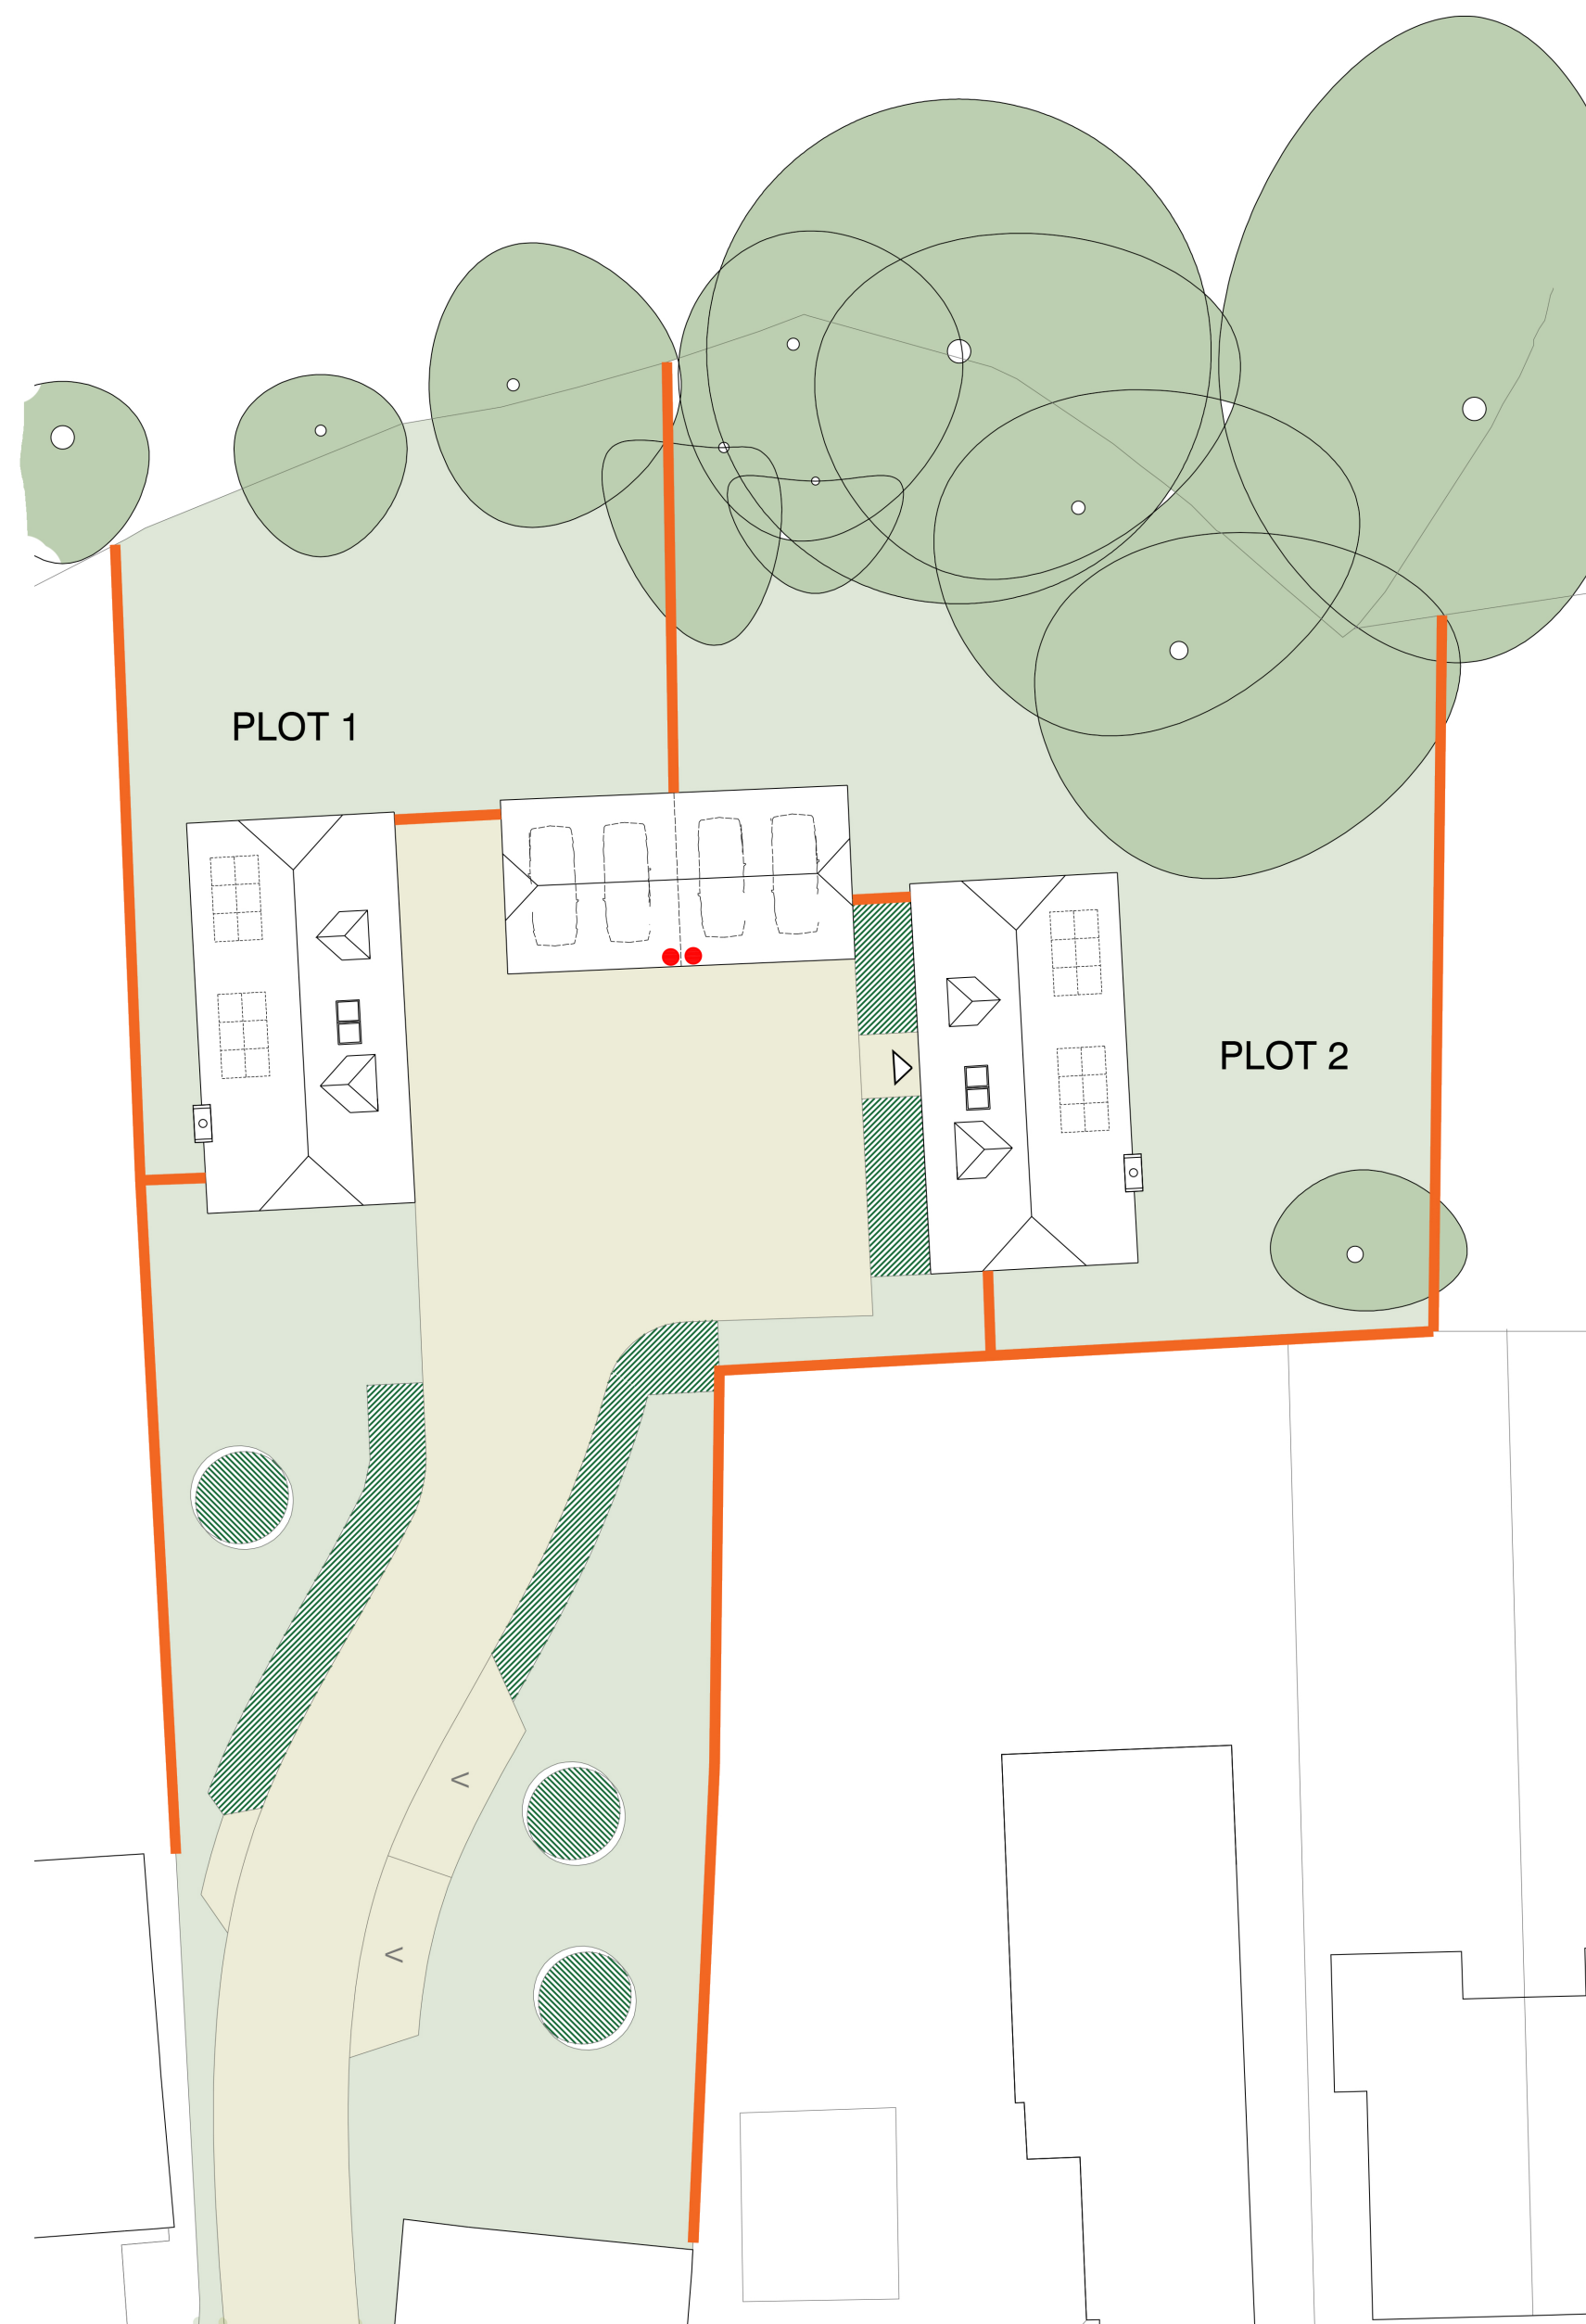


FIGURE 3