
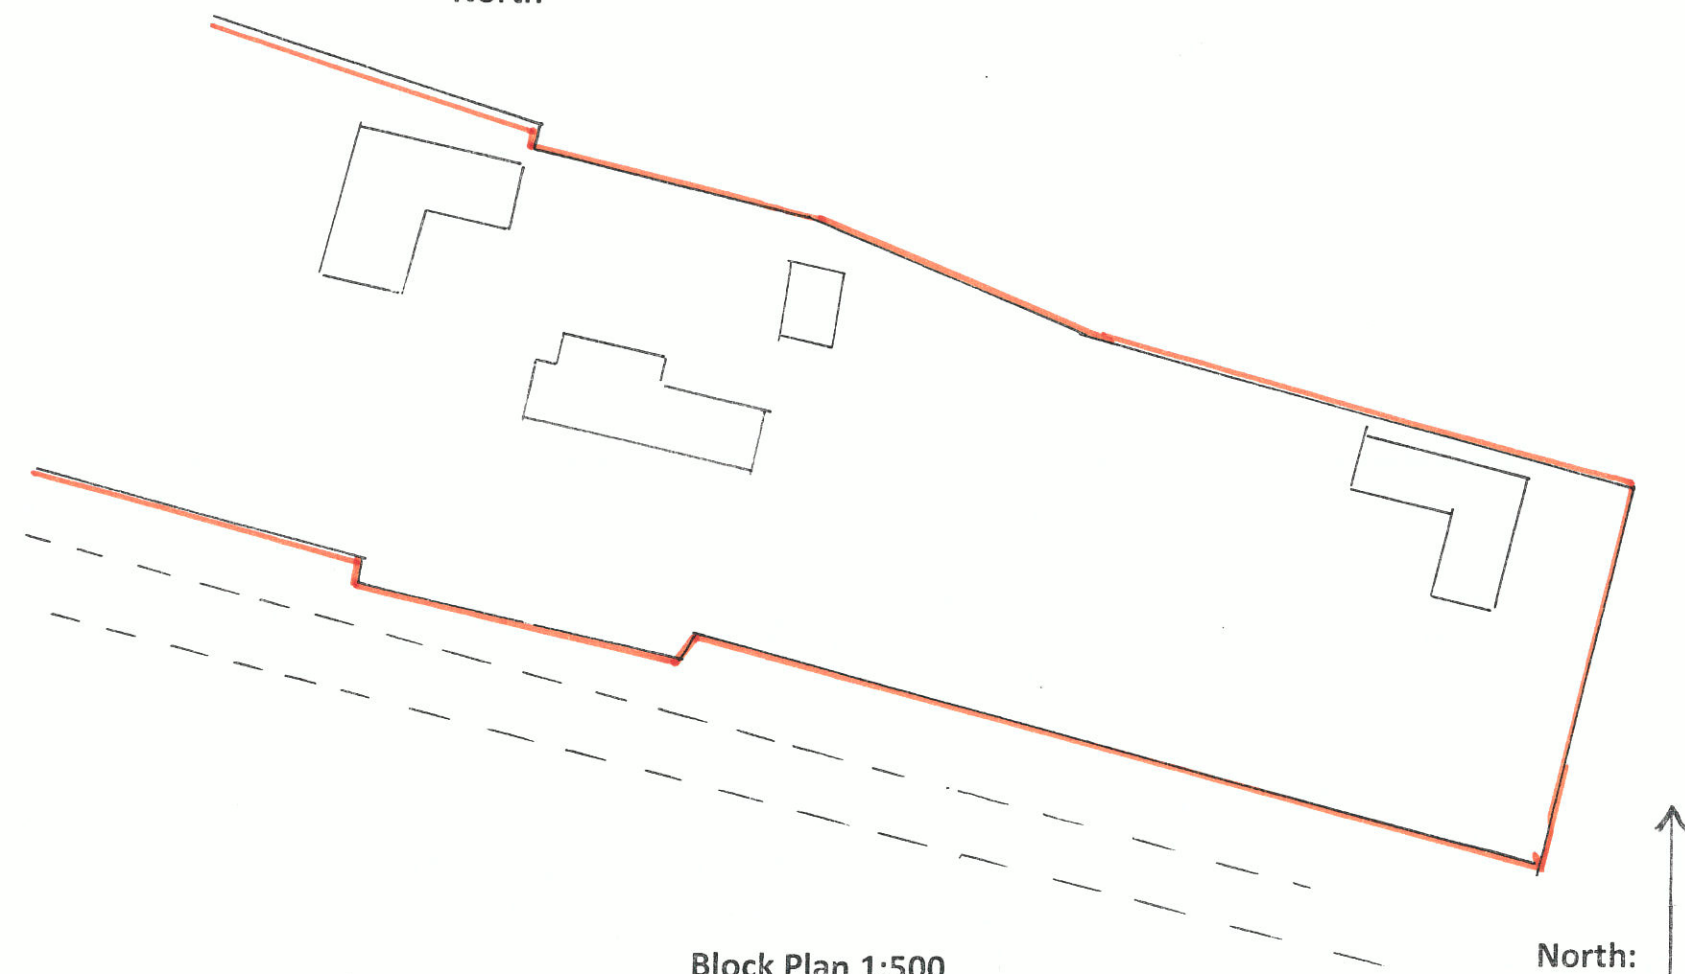
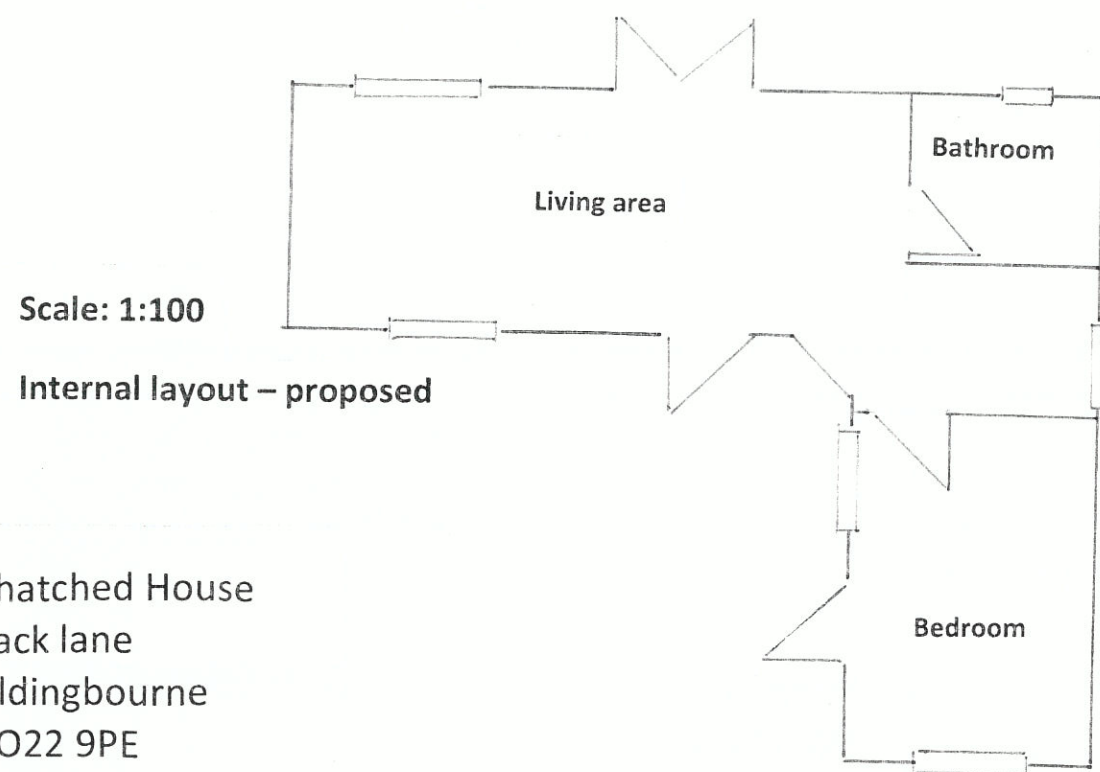
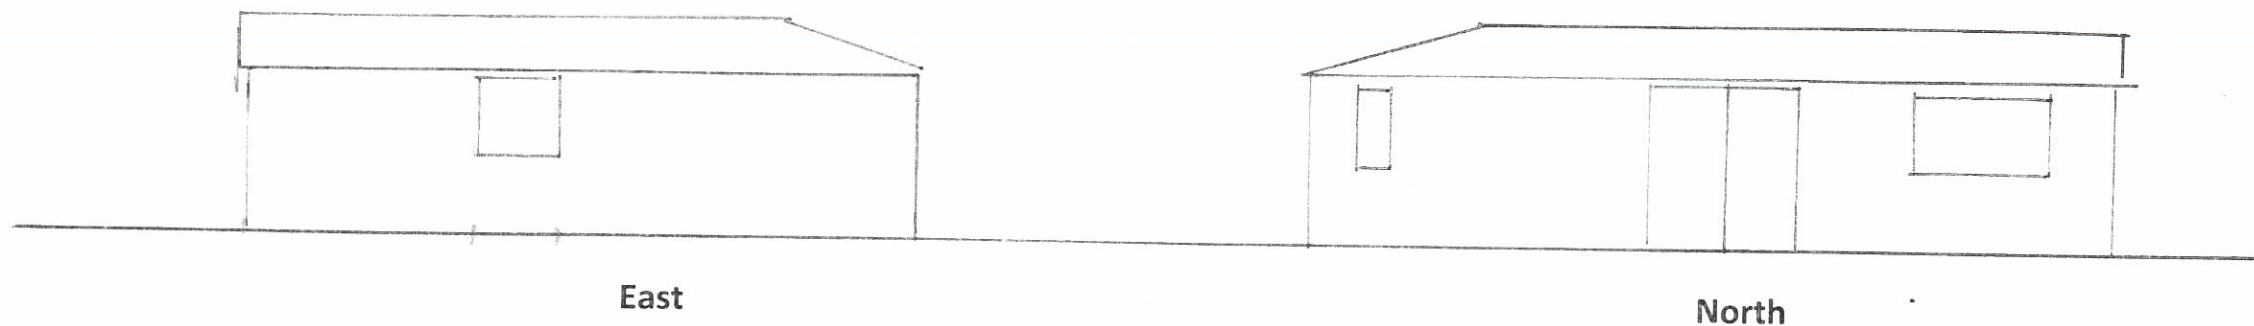


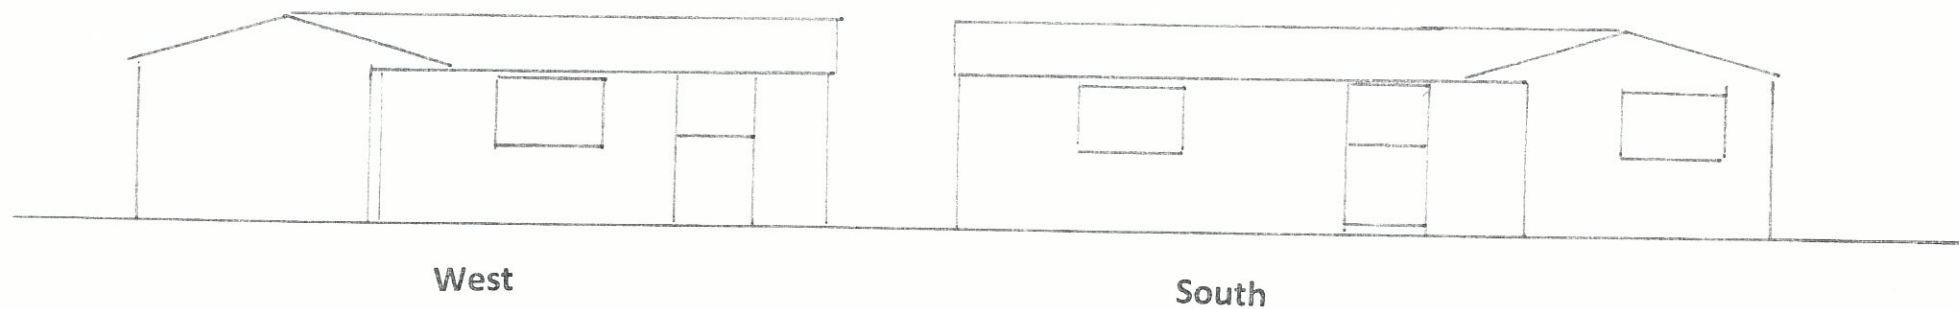

Thatched House
Sack lane
Aldingbourne
PO22 9PE