
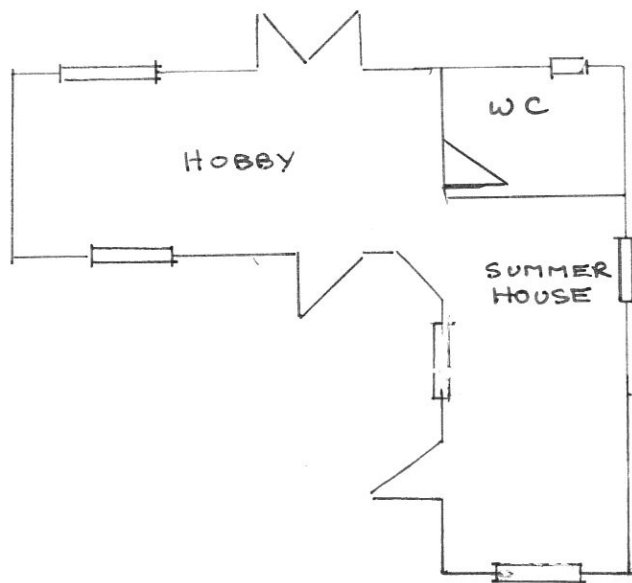
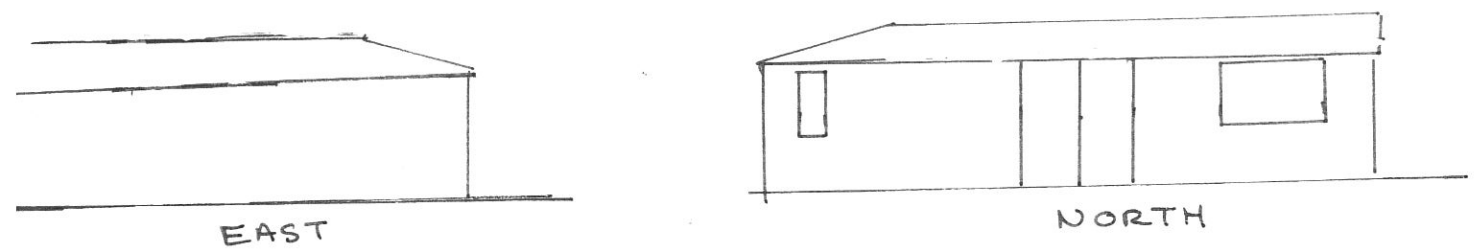


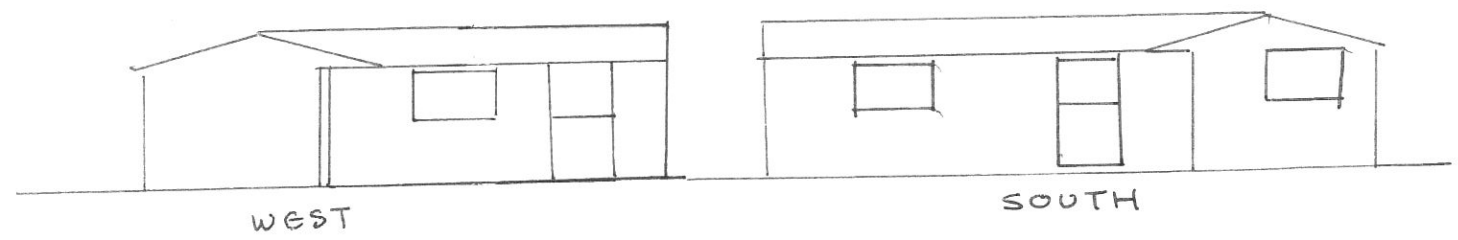

NOT TO SCALE

ALTERATIONS TO
OUTBUILDING.

THATCHED HOUSE
SACK LANE