


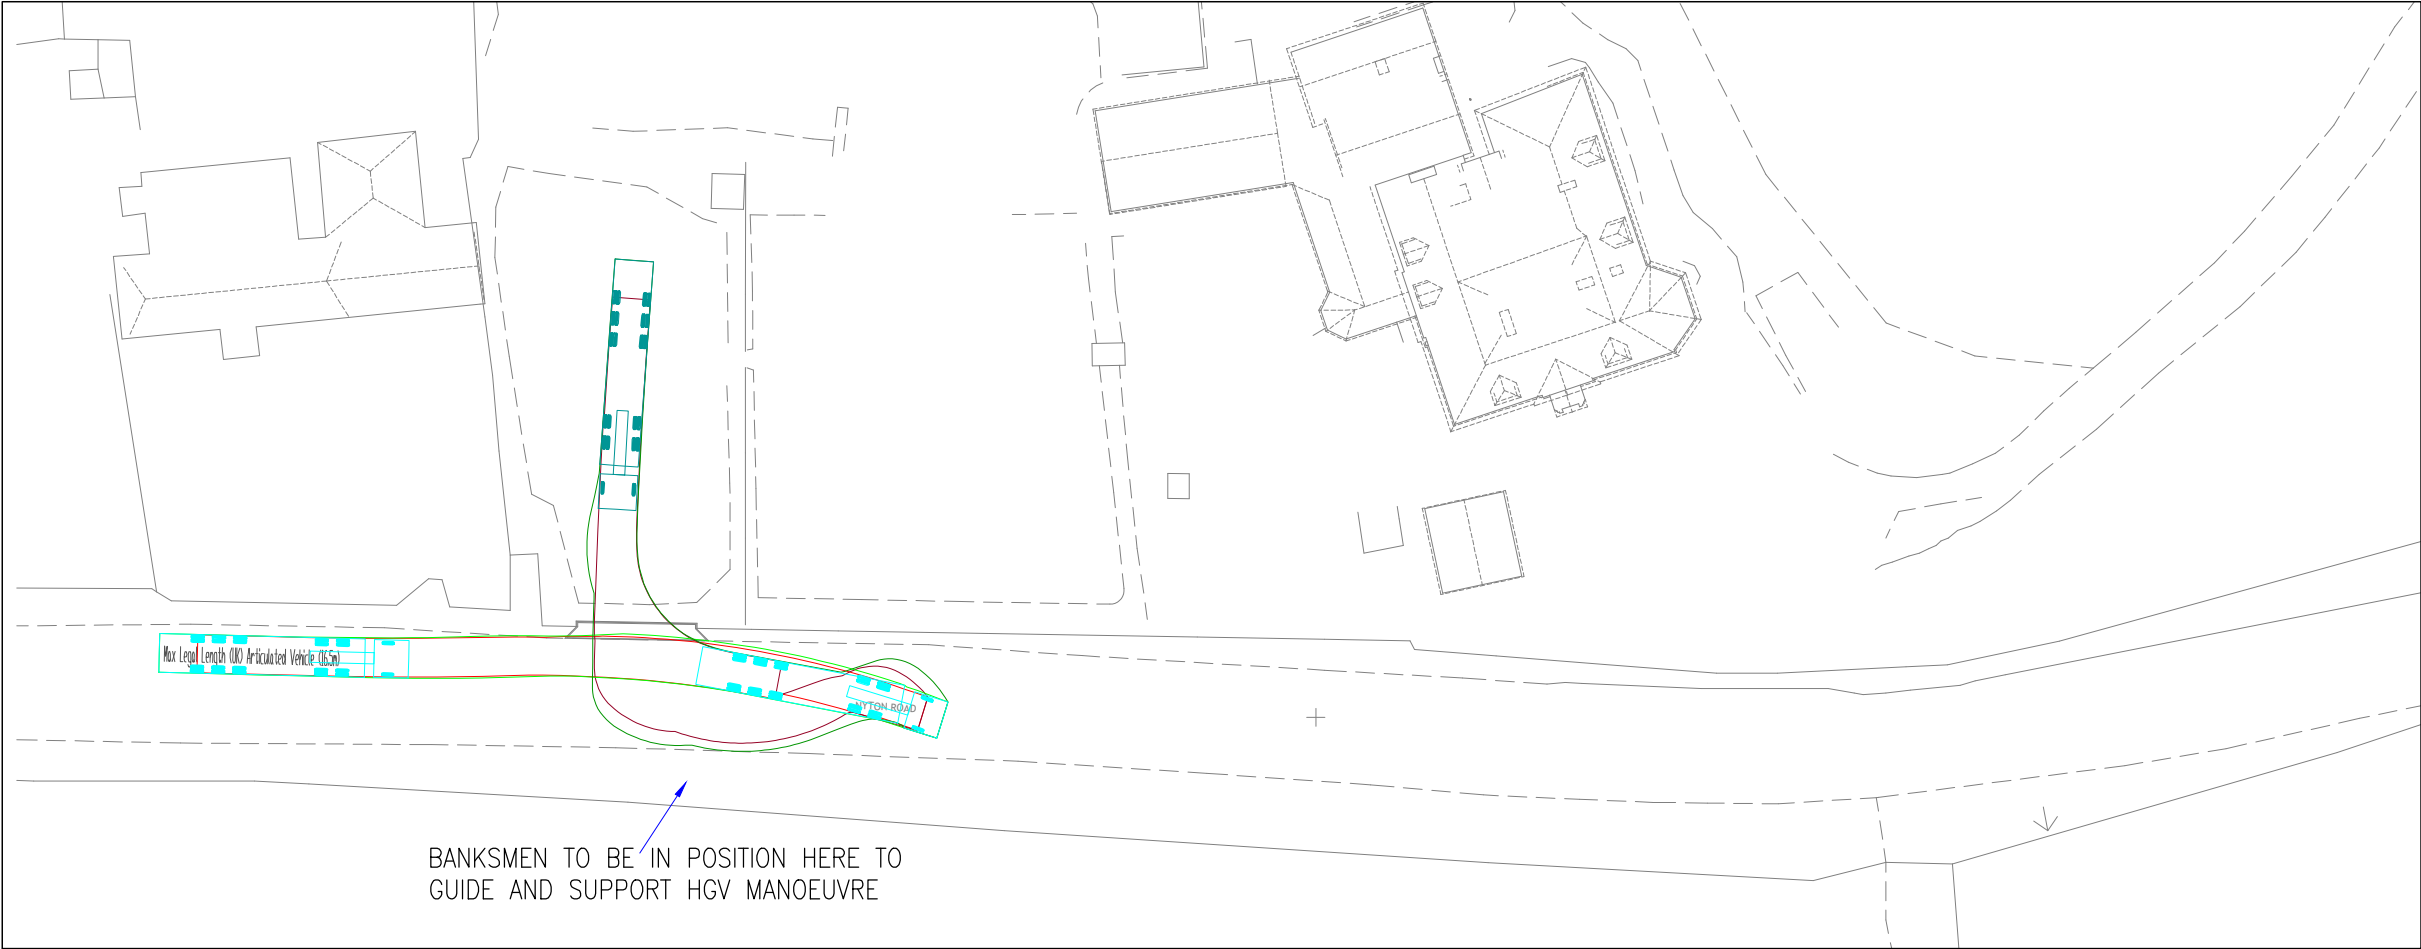

16.5M ARTICULATED VEHICLE ENTERING THE SITE




16.5M ARTICULATED VEHICLE EXITING THE SITE

GENERAL NOTES

- 1. THIS DRAWING IS INTENDED TO BE VIEWED IN COMBINATION WITH ALL RELEVANT ARCHITECTS, ENGINEERS, SERVICES AND SPECIALIST DRAWINGS AND SPECIFICATION.
- 2. ANY VARIATIONS OR DISCREPANCIES BETWEEN THESE DRAWINGS IN TERMS OF DIMENSIONS OR DETAILS SHOULD BE DRAWN TO THE ATTENTION OF THE ARCHITECT AND/OR THE ENGINEER FOR CLARIFICATION.
- 3. PAUL BASHAM ASSOCIATES ACCEPTS NO RESPONSIBILITY FOR THE ACCURACY OF BACKGROUND INFORMATION PRODUCED BY THIRD PARTIES – THIS MUST BE TREATED AS INDICATIVE ONLY.
- 4. ALL DIMENSIONS AND LEVELS ARE IN METRES. DO NOT SCALE THIS DRAWING, PRINT, PLOT OR DISK.
- 5. THIS DRAWING SHOULD ONLY BE USED FOR CONSTRUCTION IF THE PROJECT PHASE IN THE TITLE FRAME BELOW IS SHOWN AS "CONSTRUCTION". PAUL BASHAM ASSOCIATES TAKE NO RESPONSIBILITY FOR CONSTRUCTION WORKS UNDERTAKEN TO DRAWINGS WHICH ARE NOT MARKED UNDER THIS PHASE.

VEHICLE PROFILE

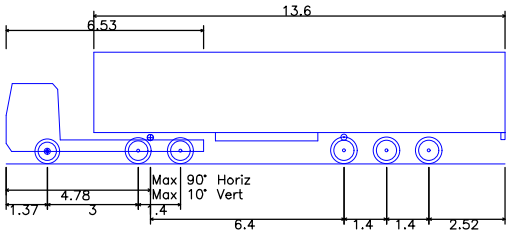

Max Legal Length (UK) Articulated Vehicle (16.5m)	16.500m
Overall Length	16.500m
Overall Width	2.550m
Overall Body Height	3.681m
Min Body Ground Clearance	0.411m
Max Track Width	2.500m
Lock to lock time	6.00s
Kerb to Kerb Turning Radius	6.530m



Rev	Description	Date	By	Chk
-	-	--/--	--	-

Project Name NYLON HOUSE CARE HOME NYLON ROAD, WESTERGATE	Title 16.5M ARTICULATED VEHICLE SWEEP PATH ANALYSIS	 Paul Basham Associates Ltd The Botly, Cams Hall Estate, Fareham, PO16 8UT 01329 711 000 info@paulbashamassociates.com www.paulbashamassociates.com	Client PRIVATE CLIENT	Checked By TP	Checked Date 22.04.22	Scale 1:500	(AT A3 SIZE)		
Project Phase PRELIMINARY				Drawn By LM	Drawn Date 22.04.22	Client Drawing No. -	PBA Drawing No. 143.0001.003	Revision -	ARUN DISTRICT COUNCIL A14/26/22PL