


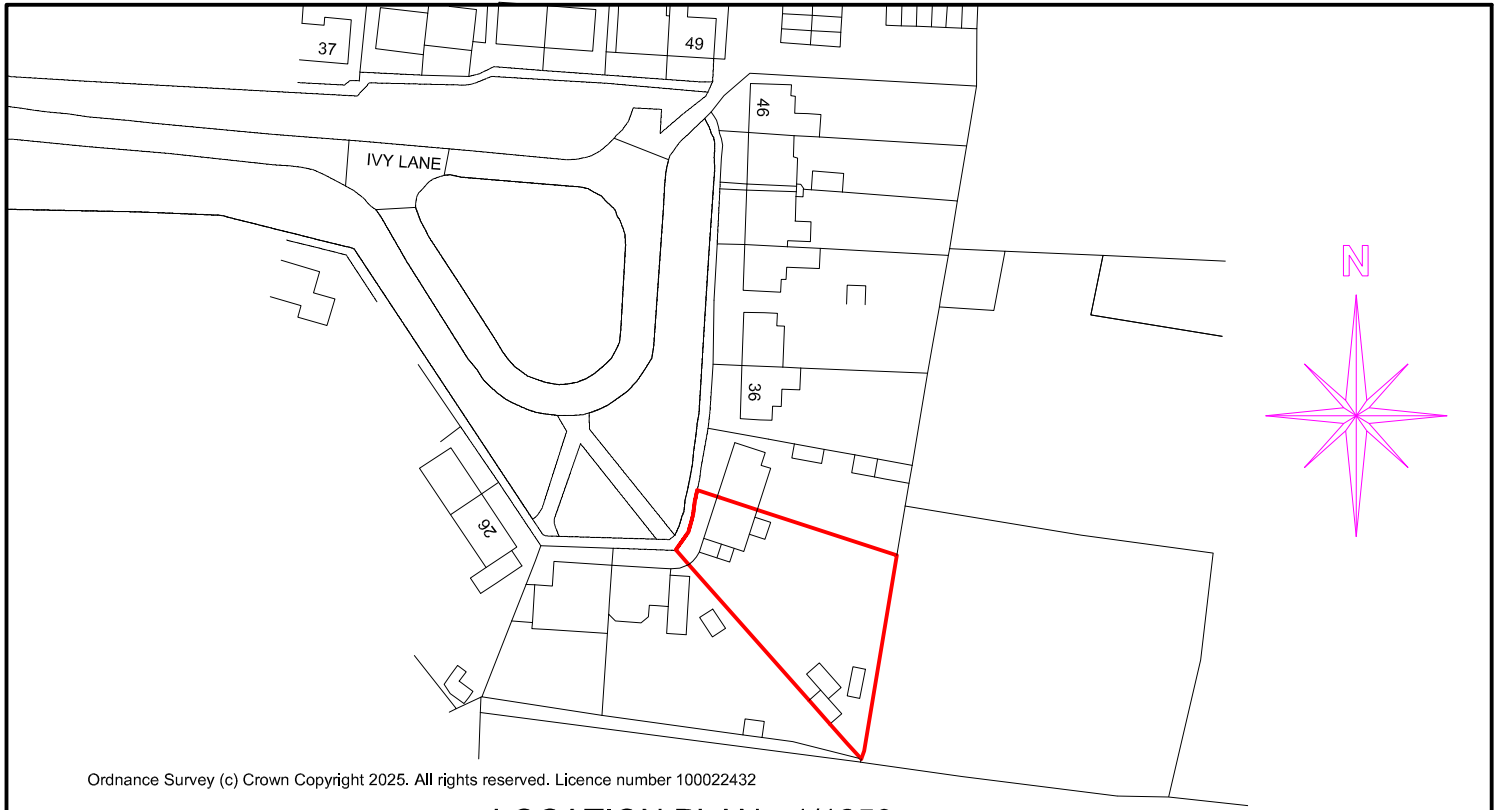

Ordnance Survey (c) Crown Copyright 2025. All rights reserved. Licence number 100022432




LOCATION PLAN - 1/1250



SITE PLAN - 1/500

1/1250 and 1/500 on A4 paper.

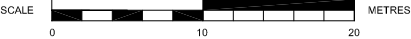

SUSSEX BUILDING CONSULTANCY LIMITED

32 IVY LANE, WESTERGATE,
WEST SUSSEX.

SCALE - 1/1250 REV - F DATE - 03/07/2026



partner
LABC

3 NORTHCOTE ROAD
BOGNOR REGIS
PO21 5LZ

TEL/FAX - (01243) 861379