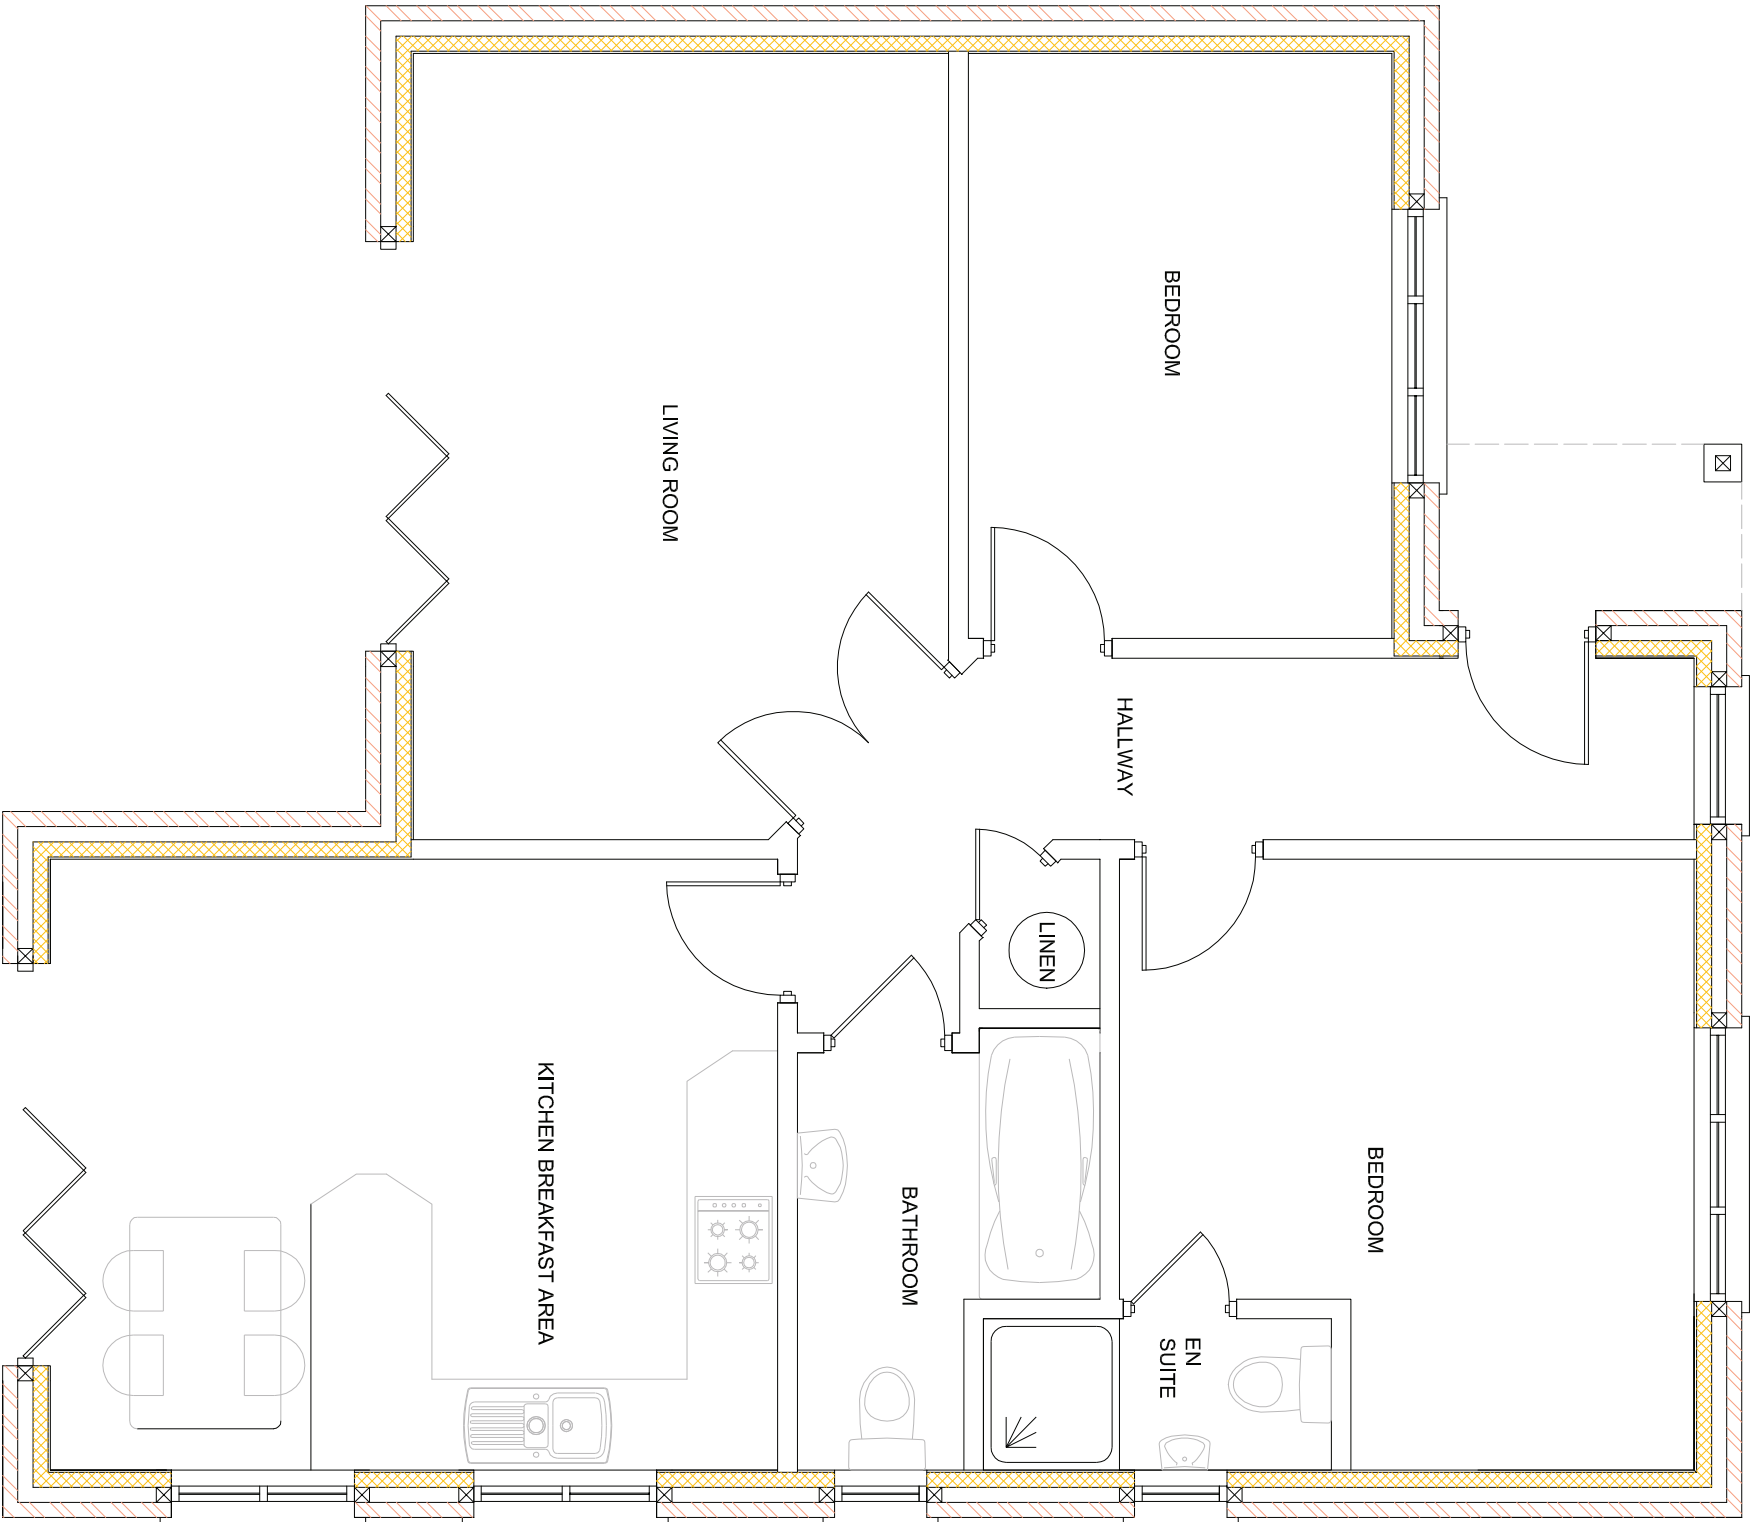


PROPOSED GROUND FLOOR PLAN

SUSSEX BUILDING CONSULTANCY LIMITED

ADJ. TO 31 MEADOW WAY,
WESTERGATE, WEST SUSSEX.

SCALE - 1/50 REV - E DATE - 08/06/2011

LABC

3 NORTHCOTE ROAD
BOGNOR REGIS
PO21 5LZ
TEL/FAX - (01243) 861379