



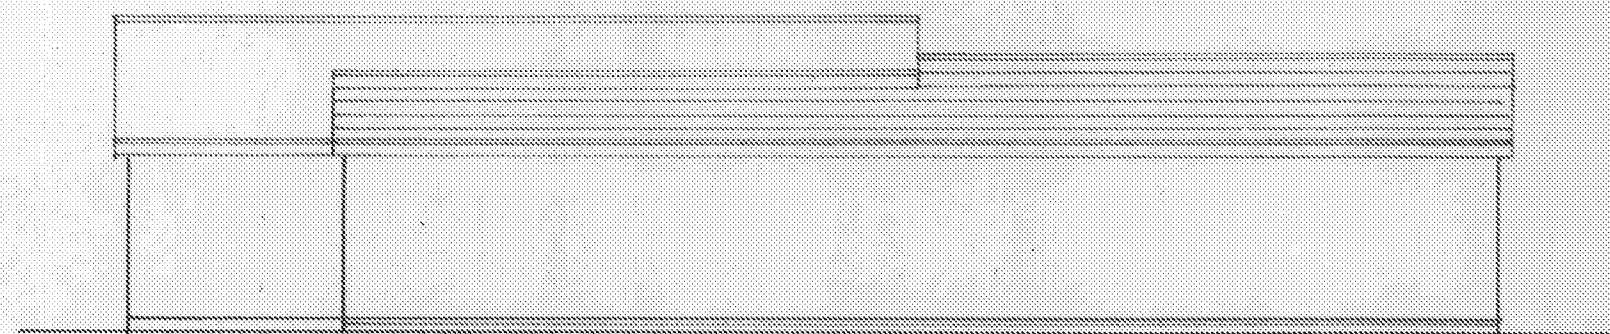


north

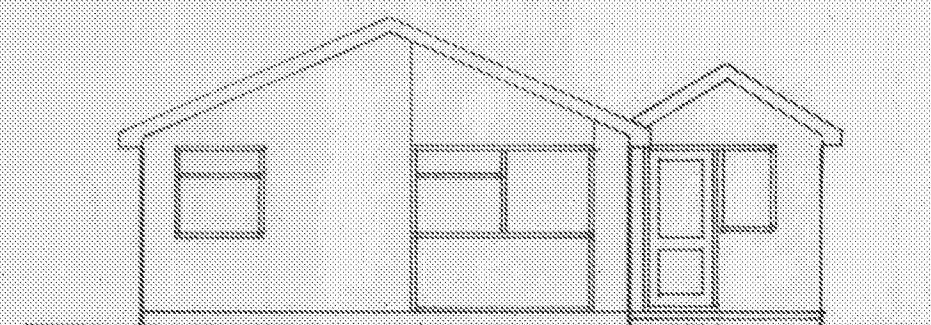


east


1 : 100

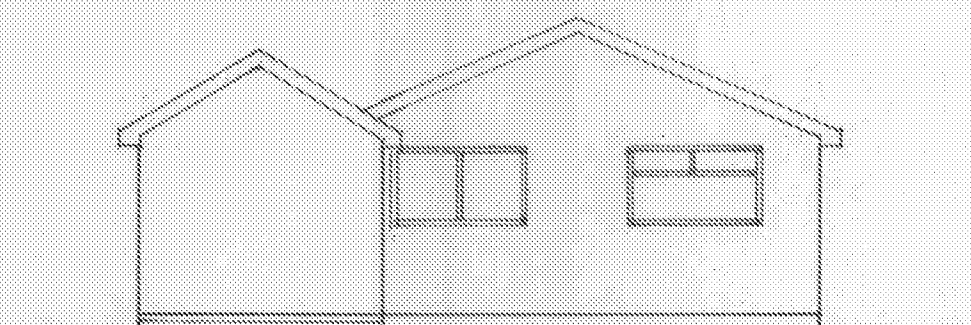

west

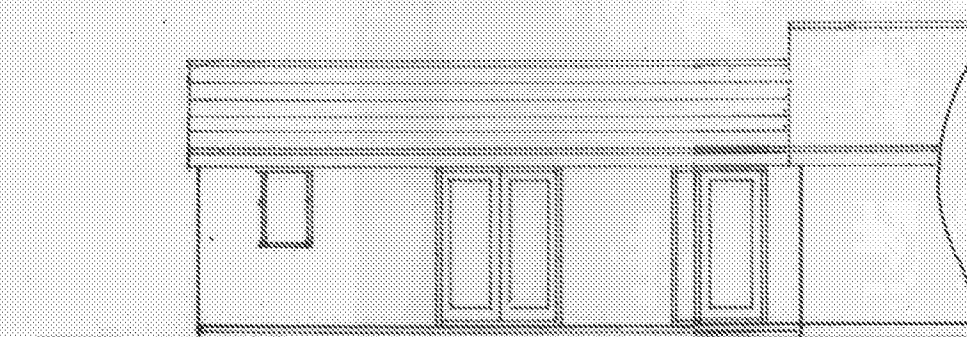

south

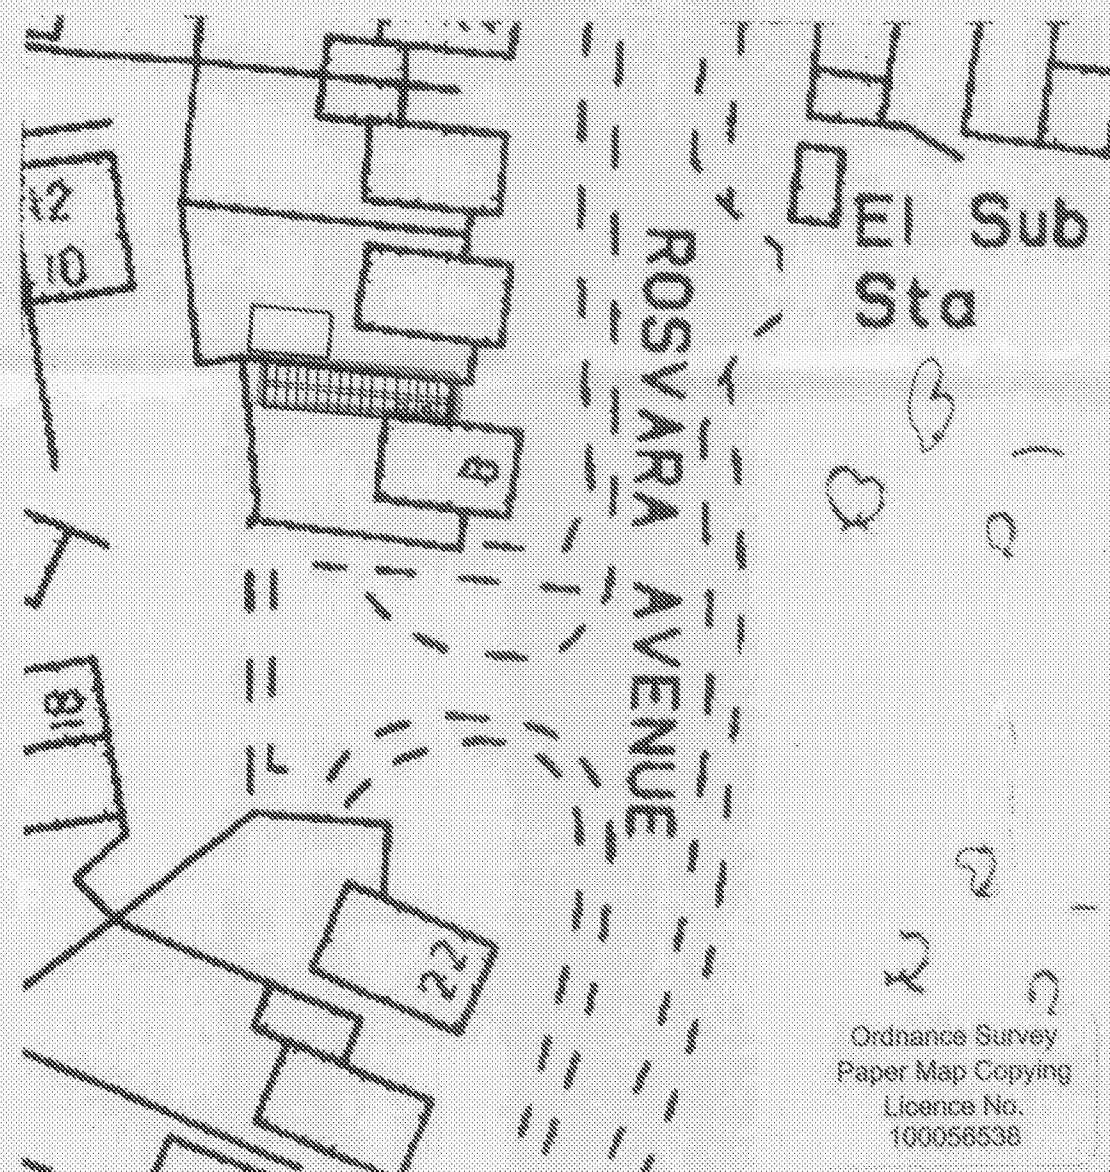

block plan

1 : 500

Ordinance Survey
Paper Map Copying
Licence No.
100056538



location plan

1 : 1250

Proposed

PROPOSED SINGLE STOREY EXTENSION AT 8 ROSVARA AVE., WESTERGATE
FOR MR. & MRS. D. SIBUN.

sheet 2 of 3

Bryan Butcher
Rainbow Cottage
Nyetimber Lane
Bognor Regis PO21 3JX

www.bryanbutcher.com