




Section AA



Section BB

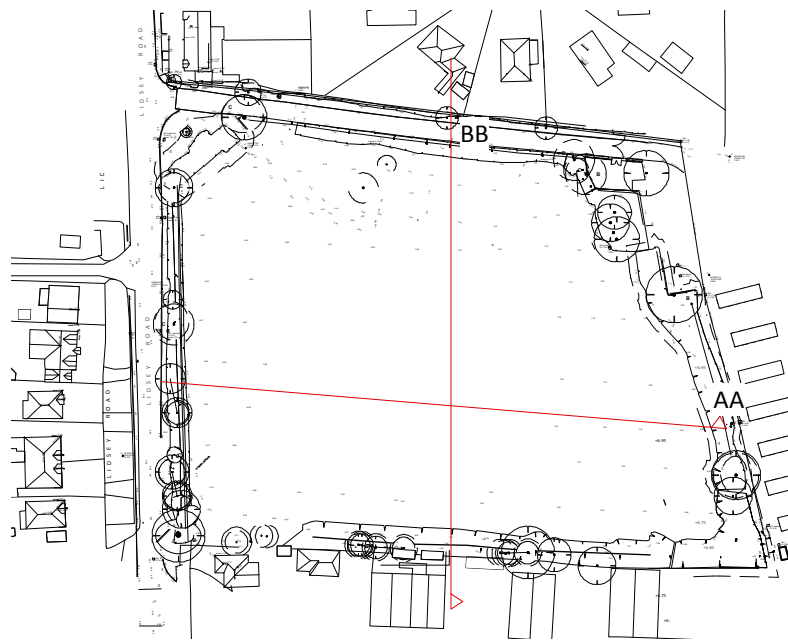

Disclaimer:


This drawing is the copyright of Zinzan Stickland Thomas Architects Ltd. (ZSTa Ltd.) and may not be reproduced or used except by written permission.

Figured dimensions to have precedence over scaling. Check all site dimensions prior to fabrication. Refer any

Revisions:

Revisions:	Checked
12/10/2017 issued to planning	

Checked

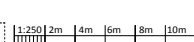

Dwg No. 1428-P-011

Drawing Title Existing Site Sections
 Address Land at Woodgate, Westergate
 Client Tim Johnson
 Scale 1:250
 Stage PLANNING
 Drawn by SD
 Checked by NS



Zinzan Stickland Thomas Architects Ltd.
 3 dorset place, brighton BN2 1ST
 e: studio@zsta.co.uk, t: 01273 964051
 Company registered in England No. 07958806
 www.zsta.co.uk