

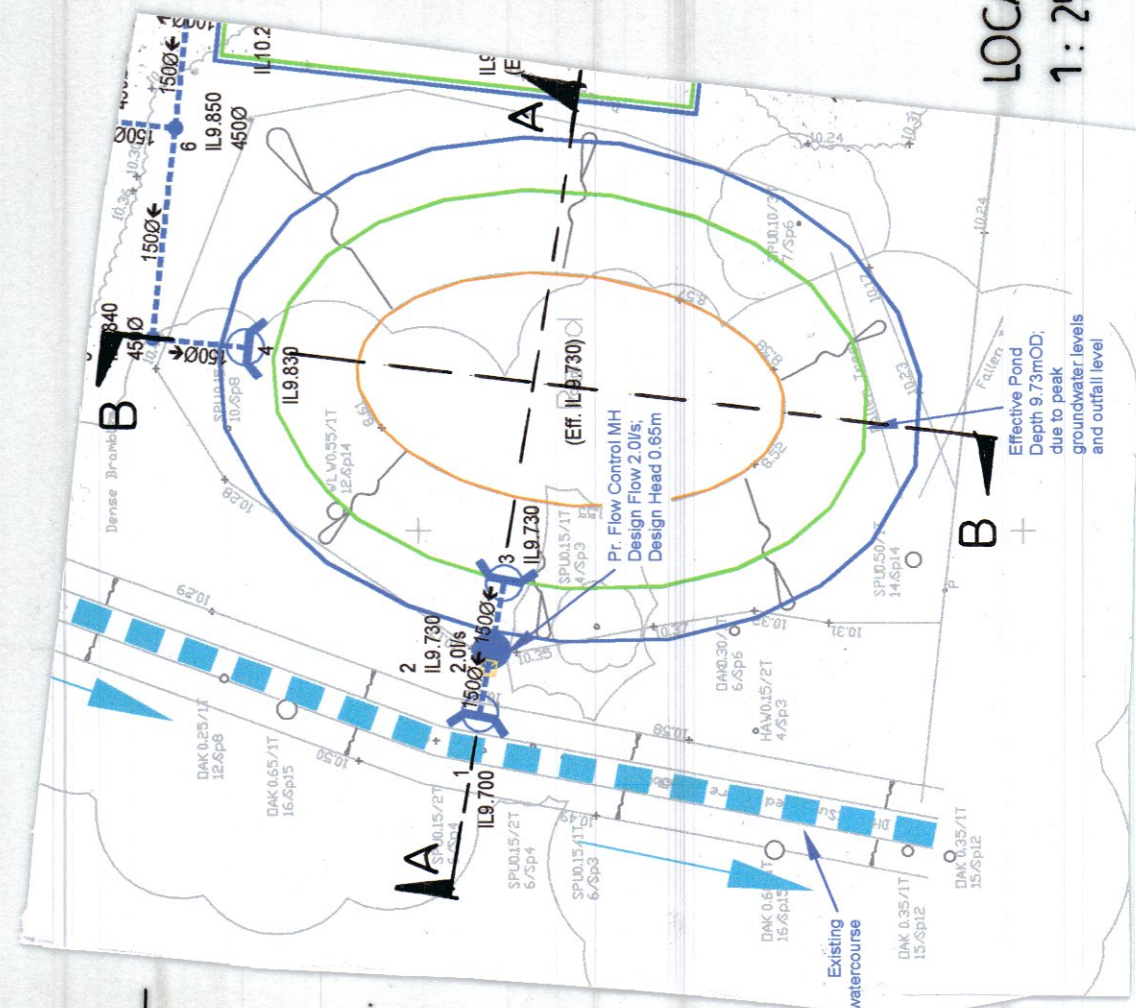


EXTG. POND

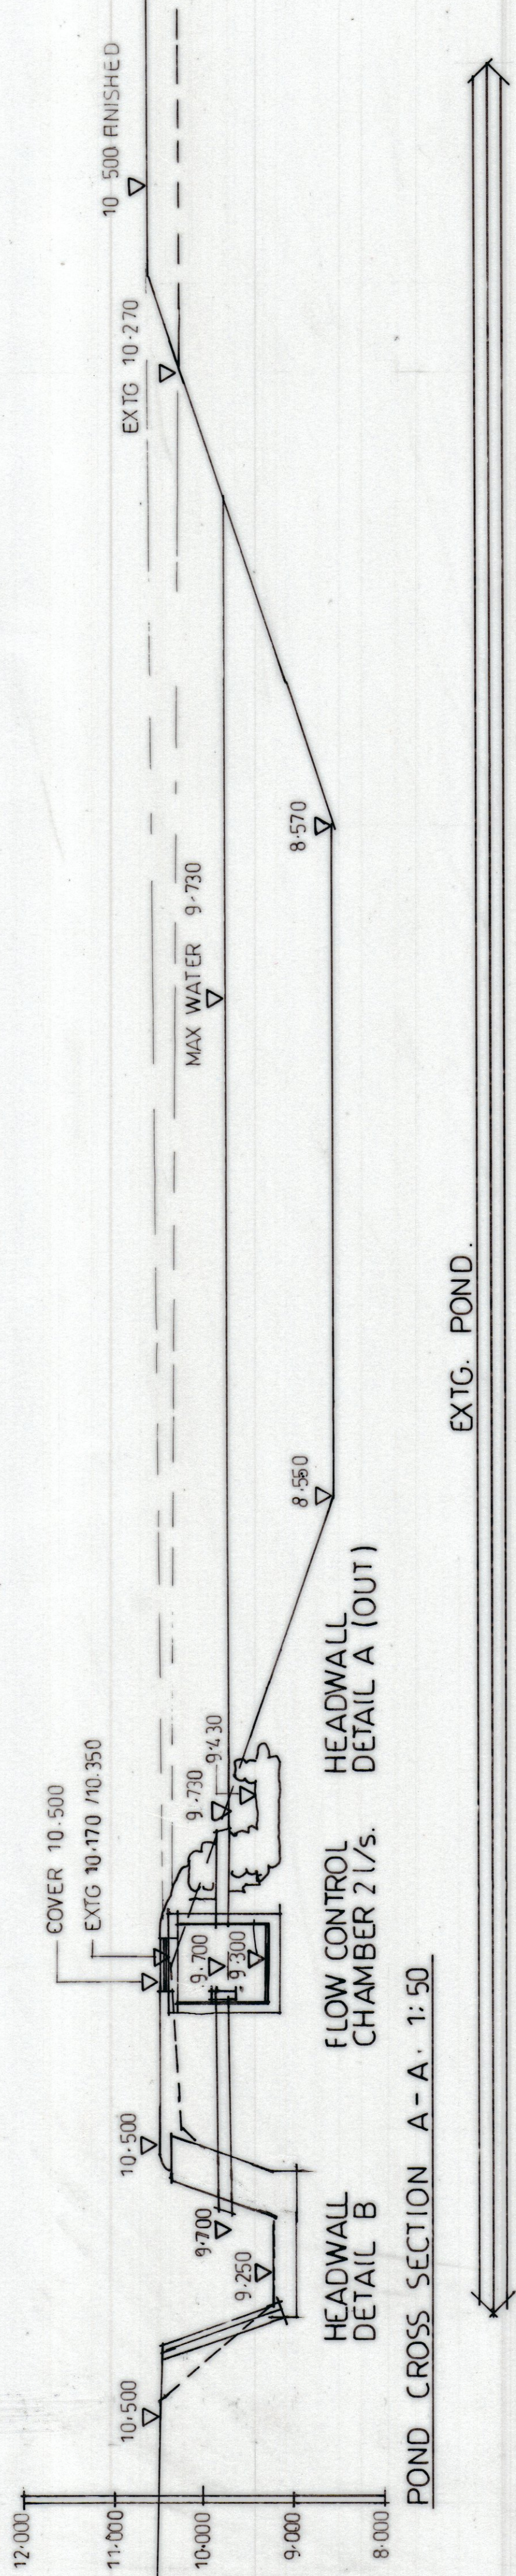

LOCATION PLAN
1: 250

This drawing is the copyright of MAPLEDEAN PROJECTS LIMITED
no copies in whole or part thereof may be taken without prior consent.

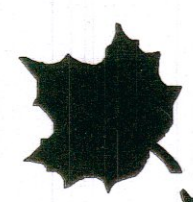

Mapledean

DOING THE RIGHT THINGS

MAPLEDEAN PROJECTS LIMITED
HOLLYTHORNS HOUSE
NEW ROAD, SWANMORE
HAMPSHIRE, SO32 2NW

TEL: 01 489 89668 FAX: 01 489 896636

Job Title,
HOOK LANE, ALDINGBOURNE, CHICHESTER,
PO20 3TE for METIS HOMES Ltd

Description:

CROSS AND LONG SECTIONS OF EXISTING POND

Scale: 1/4" = 1'-0" Date: 08/20/20 Drawing No: HLA 210