


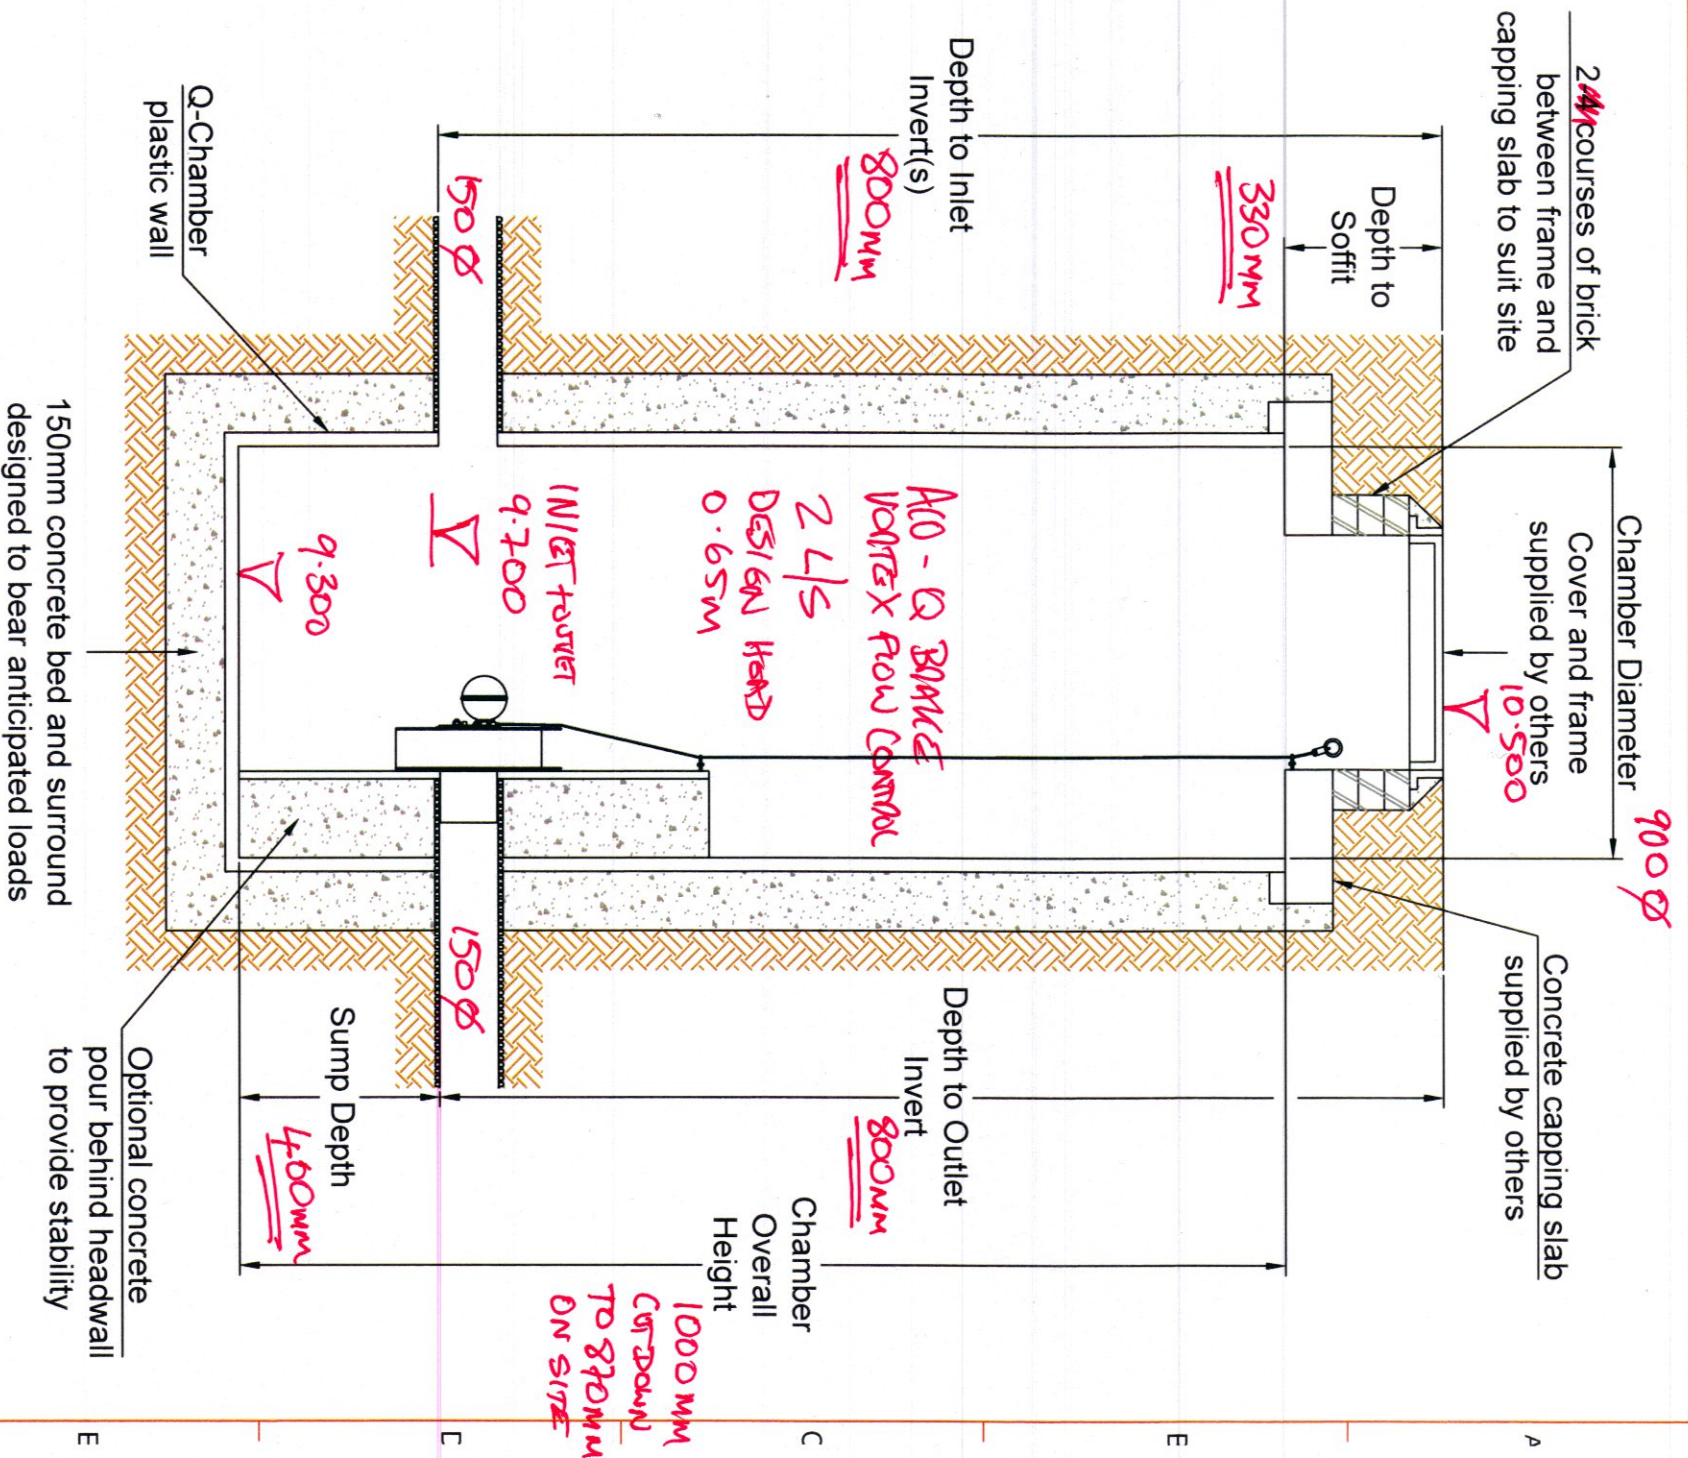

A		03/06/19	Initial Issue	P. J.	
Version	Date	Description		Name	
		Drawing Number: 23786		Revision: A	
		Title: ACO Q-Chamber Typical Installation Detail			
ACO Technologies plc		ACO Business Park Hitchin Road Shefford Bedfordshire SG17 5TE, UK Tel: 01462 816666 www.aco.co.uk			
Created by: P. J.	Released by: O. B.	Projection: ISO-A		Units: mm	Format: A4
Created at: 03/06/19	Released at: 03/06/19	Information contained in this drawing is copyright property of ACO Technologies plc. Any reproduction in part or whole without written permission of ACO Technologies plc is prohibited		Scale: 1 : 20	Sheet: 1 of 1
Replacement for:	Replaced by:				